PROJECT REFERENCE NO.	SHEET NO.
R-0623	36
ROADWAY DESIGN ENGINEER	HYDRAULICS ENGINEER

INCOMPLETE PLANS
DO NOT USE FOR R/W ACQUISITION

PRELIMINARY PLANS
DO NOT USE FOR CONSTRUCTION

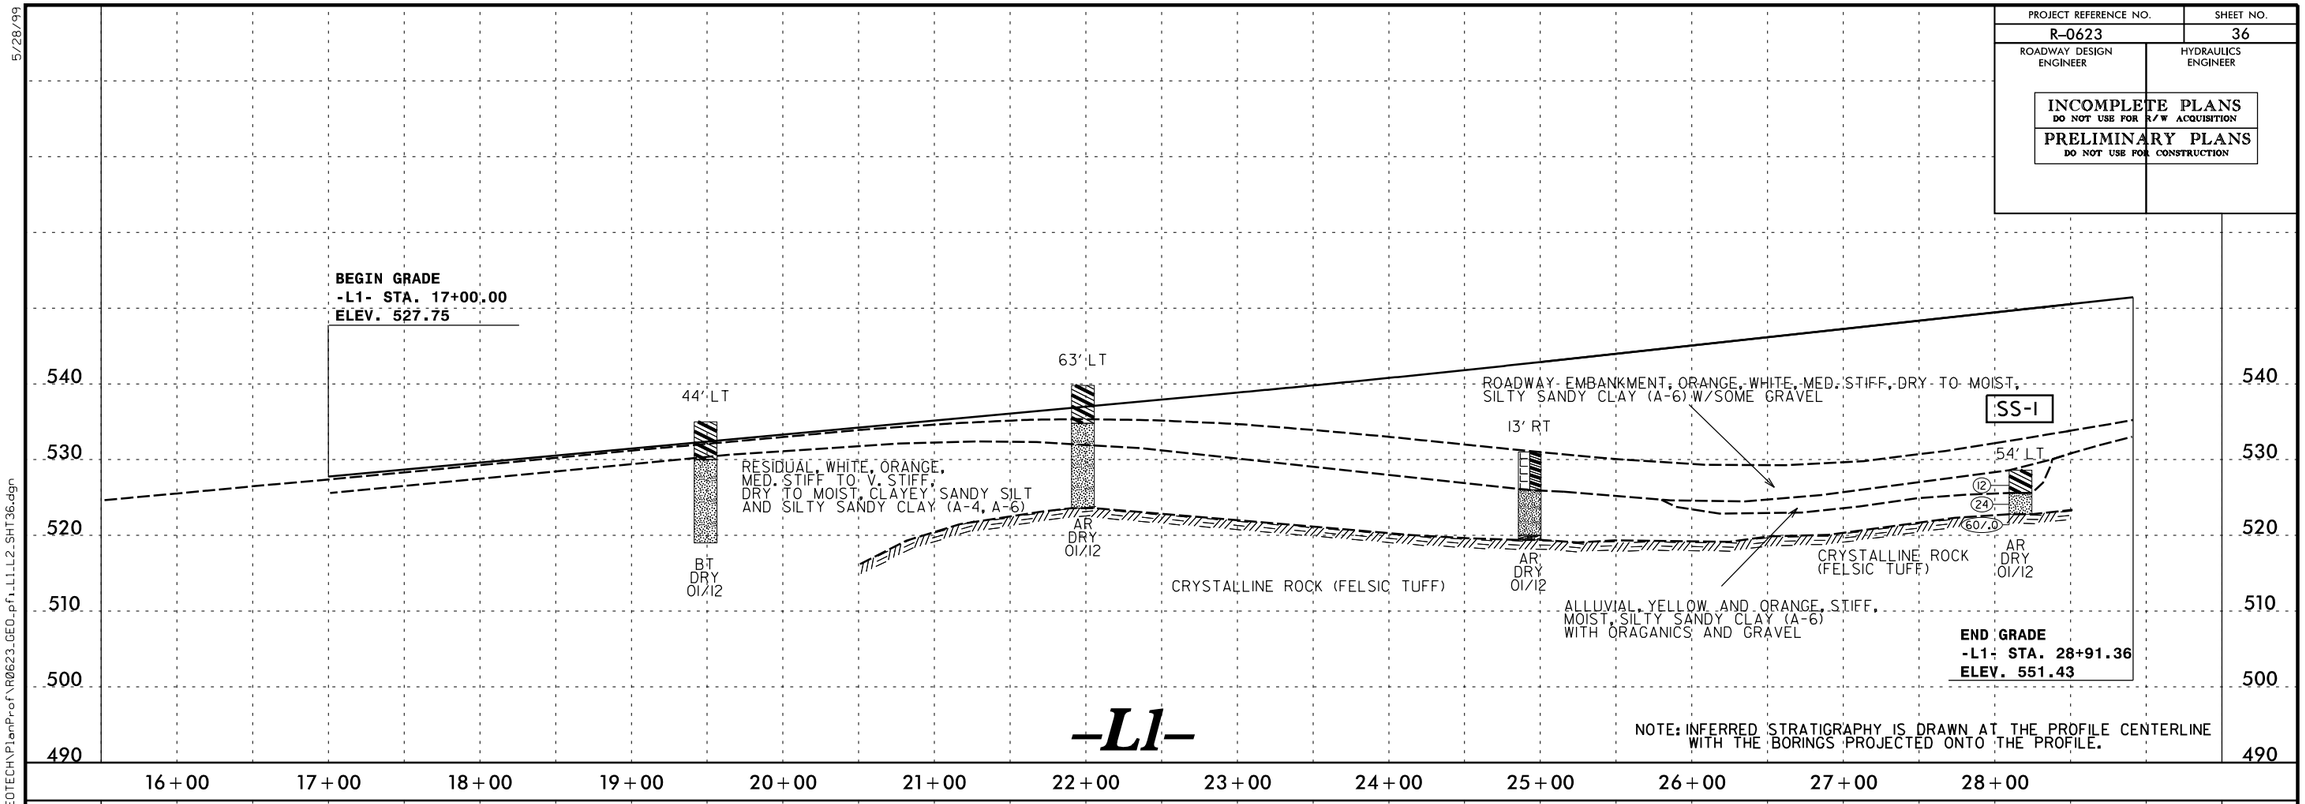

-L1-

NOTE: INFERRED STRATIGRAPHY IS DRAWN AT THE PROFILE CENTERLINE WITH THE BORINGS PROJECTED ONTO THE PROFILE.

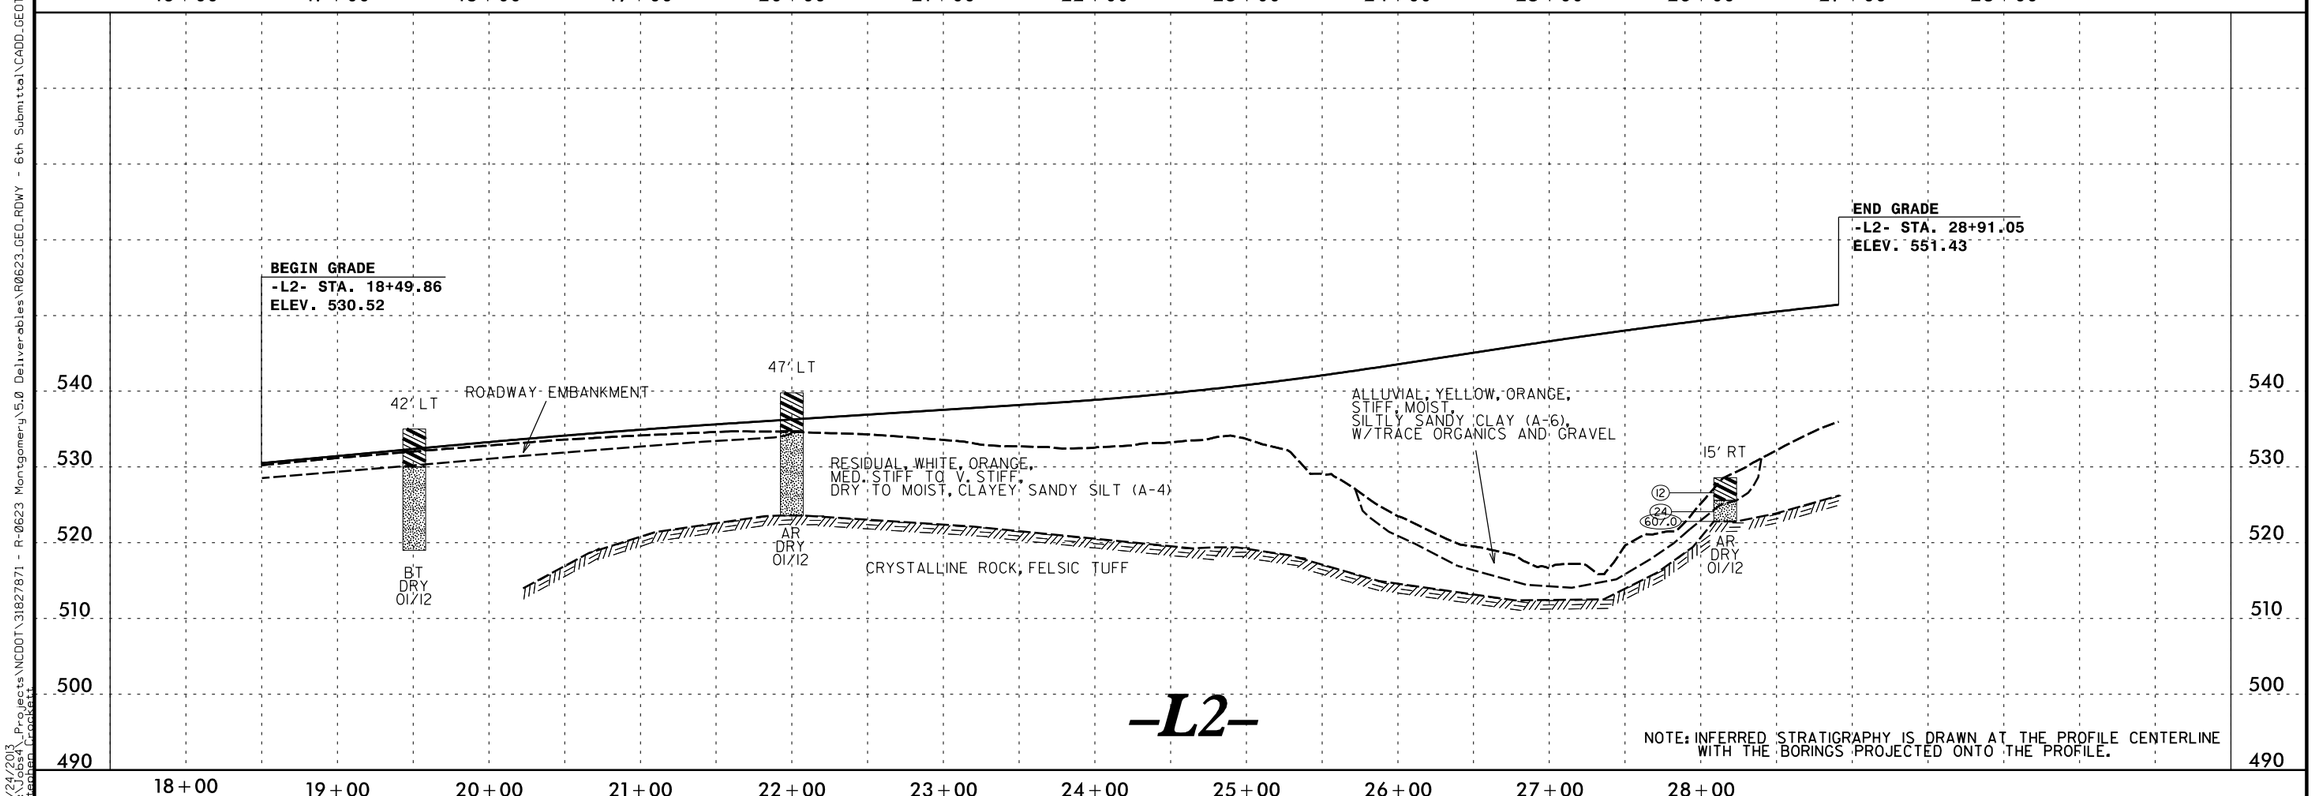

-L2-

NOTE: INFERRED STRATIGRAPHY IS DRAWN AT THE PROFILE CENTERLINE WITH THE BORINGS PROJECTED ONTO THE PROFILE.

5/28/99
4/24/2013
R:\Projects\NCDOT\31827871 - R-0623 Montgomery\5.0 Deliverables\R0623.GEO.RDWY - 6th Submittal\CADD.GEOTECH\PlanProf\R0623.GEO.pf1.L1.L2.SHT36.dgn
Stephen Crockett