PROJECT REFERENCE NO.	SHEET NO.
R-0623	19
R/W SHEET NO.	
ROADWAY DESIGN ENGINEER	HYDRAULICS ENGINEER

INCOMPLETE PLANS
DO NOT USE FOR R/W ACQUISITION

PRELIMINARY PLANS
DO NOT USE FOR CONSTRUCTION

-L-

PI Sta 180+92.88	PIs Sta 212+18.27
Δ = 73° 56' 47.1" (LT)	Θs = 0° 54' 16.8"
D = 1° 00' 18.7"	Ls = 180.00'
L = 7,356.47'	LT = 120.00'
T = 4,291.08'	ST = 60.00'
R = 5,700.00'	

NAD 83/95

0 100 200
FEET

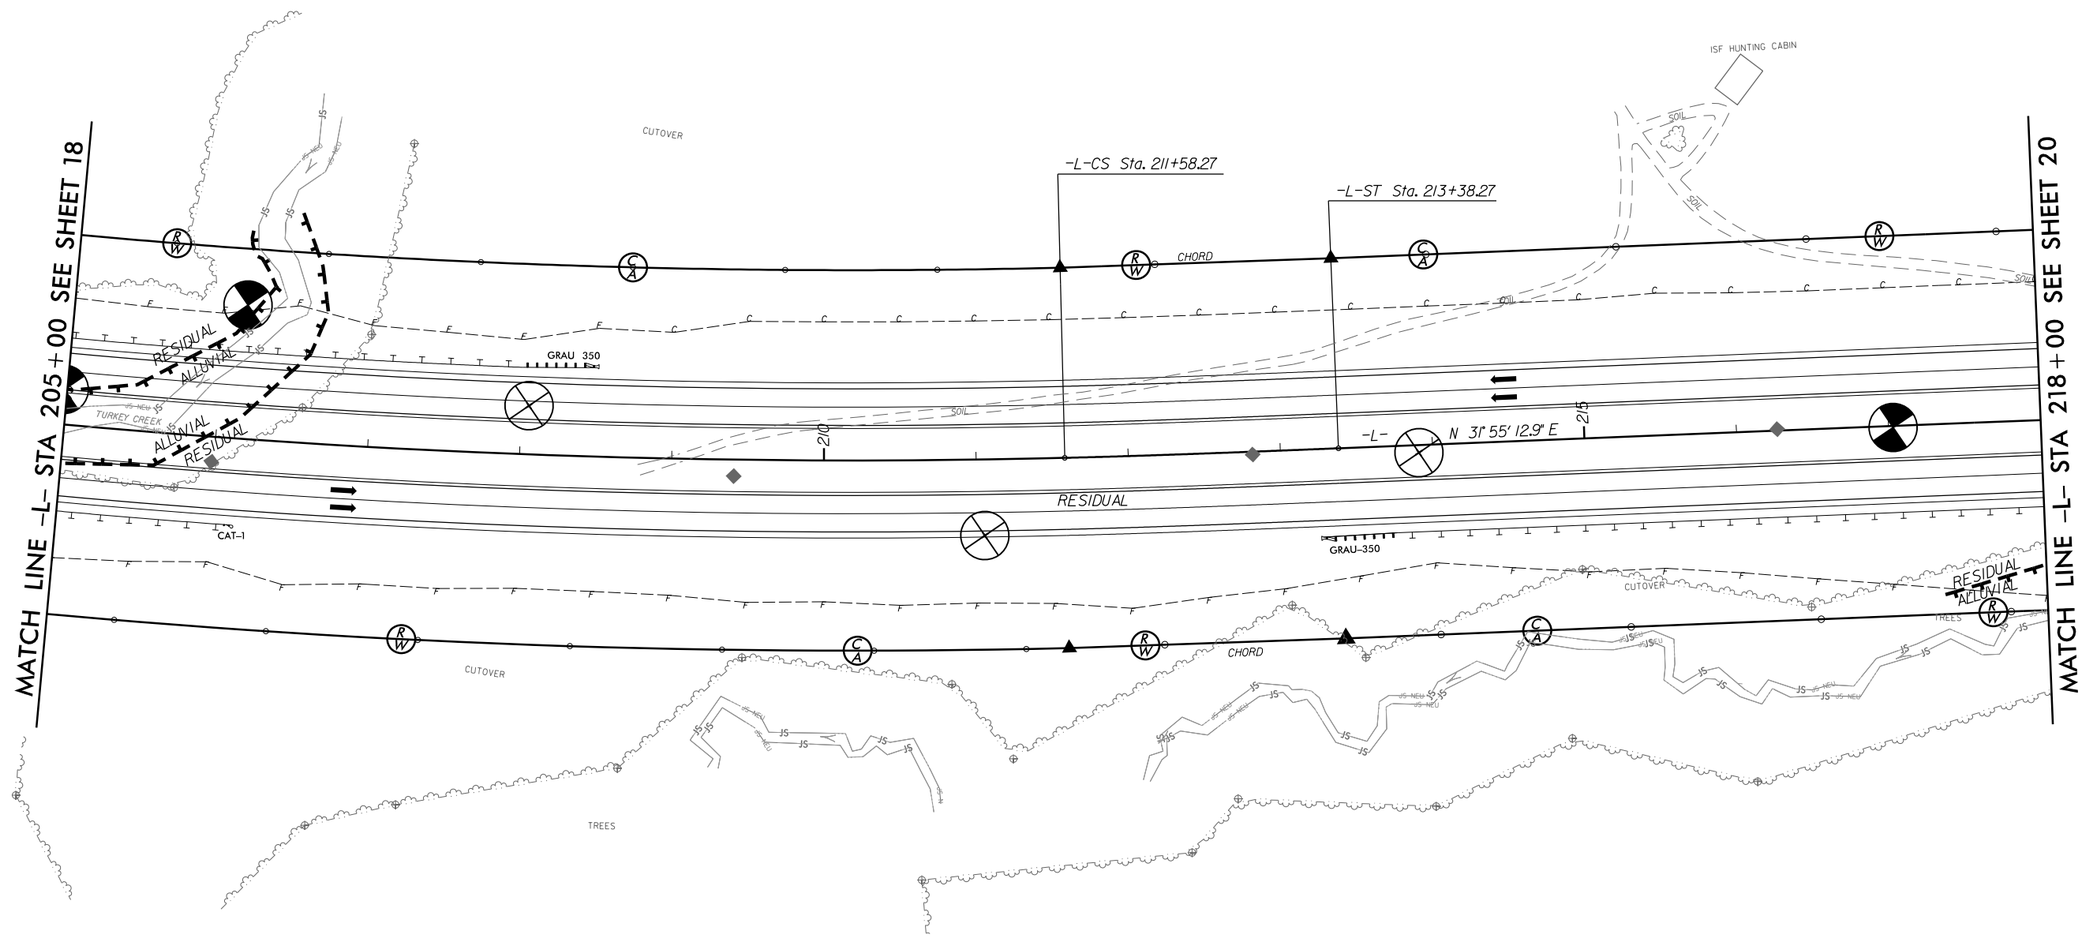

48
CAPEL REAL ESTATE AND DEVELOPEMENT CORPORATION
DB 519 PG 328
DB 231PG 41

REVISIONS

8/17/99

4/26/2013
H:\R0623_GEO_RDWY - 6th Submittal\CADD_GEOTECH\PlanProf\R0623_GEO_inv_019.dgn
Stephen Crockett