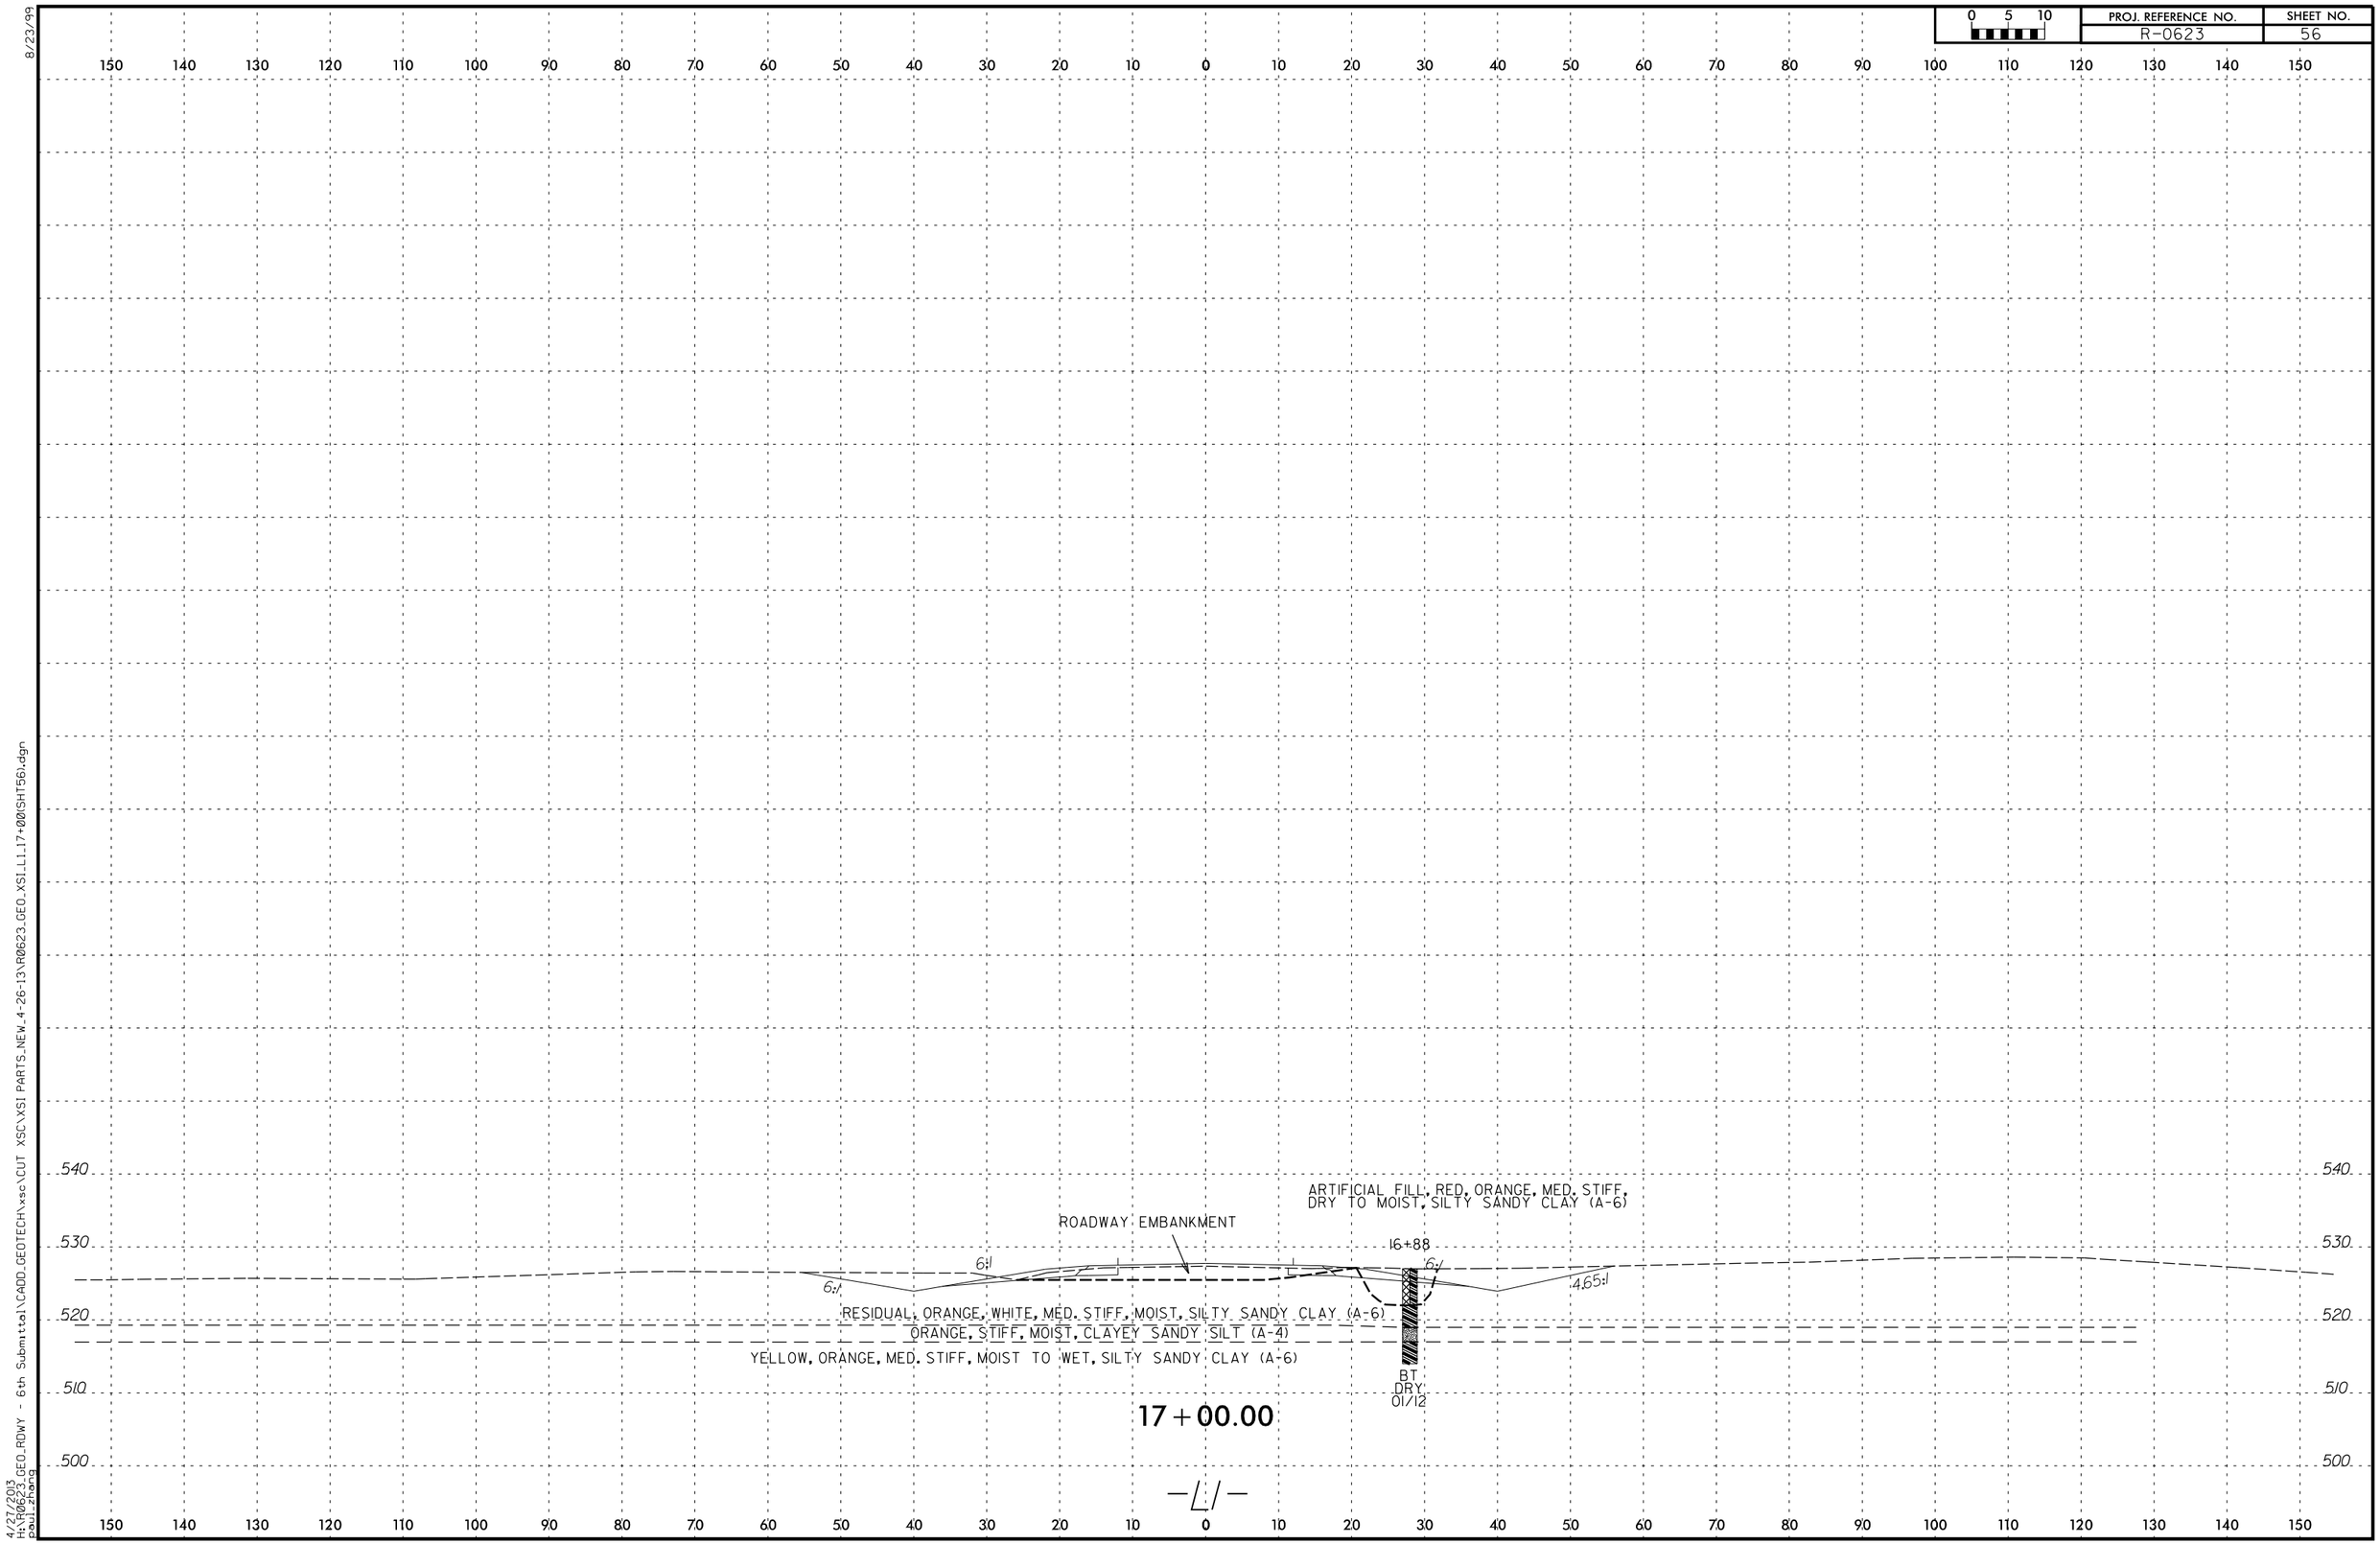
0 5 10
PROJ. REFERENCE NO.
R-0623
SHEET NO.
56
8/23/99
540
530
520
510
500
ARTIFICIAL FILL, RED, ORANGE, MED. STIFF, DRY TO MOIST, SILTY SANDY CLAY (A-6)
ROADWAY EMBANKMENT
16+88
6:1
6:1
6:1
4.65:1
RESIDUAL, ORANGE, WHITE, MED. STIFF, MOIST, SILTY SANDY CLAY (A-6)
ORANGE, STIFF, MOIST, CLAYEY SANDY SILT (A-4)
YELLOW, ORANGE, MED. STIFF, MOIST TO WET, SILTY SANDY CLAY (A-6)
BT
DRY
01/12
17+00.00
-L/-
4/27/2013
H:\R0623_GEO_RDWY - 6th Submittal\CADD_GEOTECH\xsc\CUT XSC\XSI PARTS_NEW_4-26-13\R0623_GEO_XSI_L1_17+00(SHT56).dgn
paul.zhang