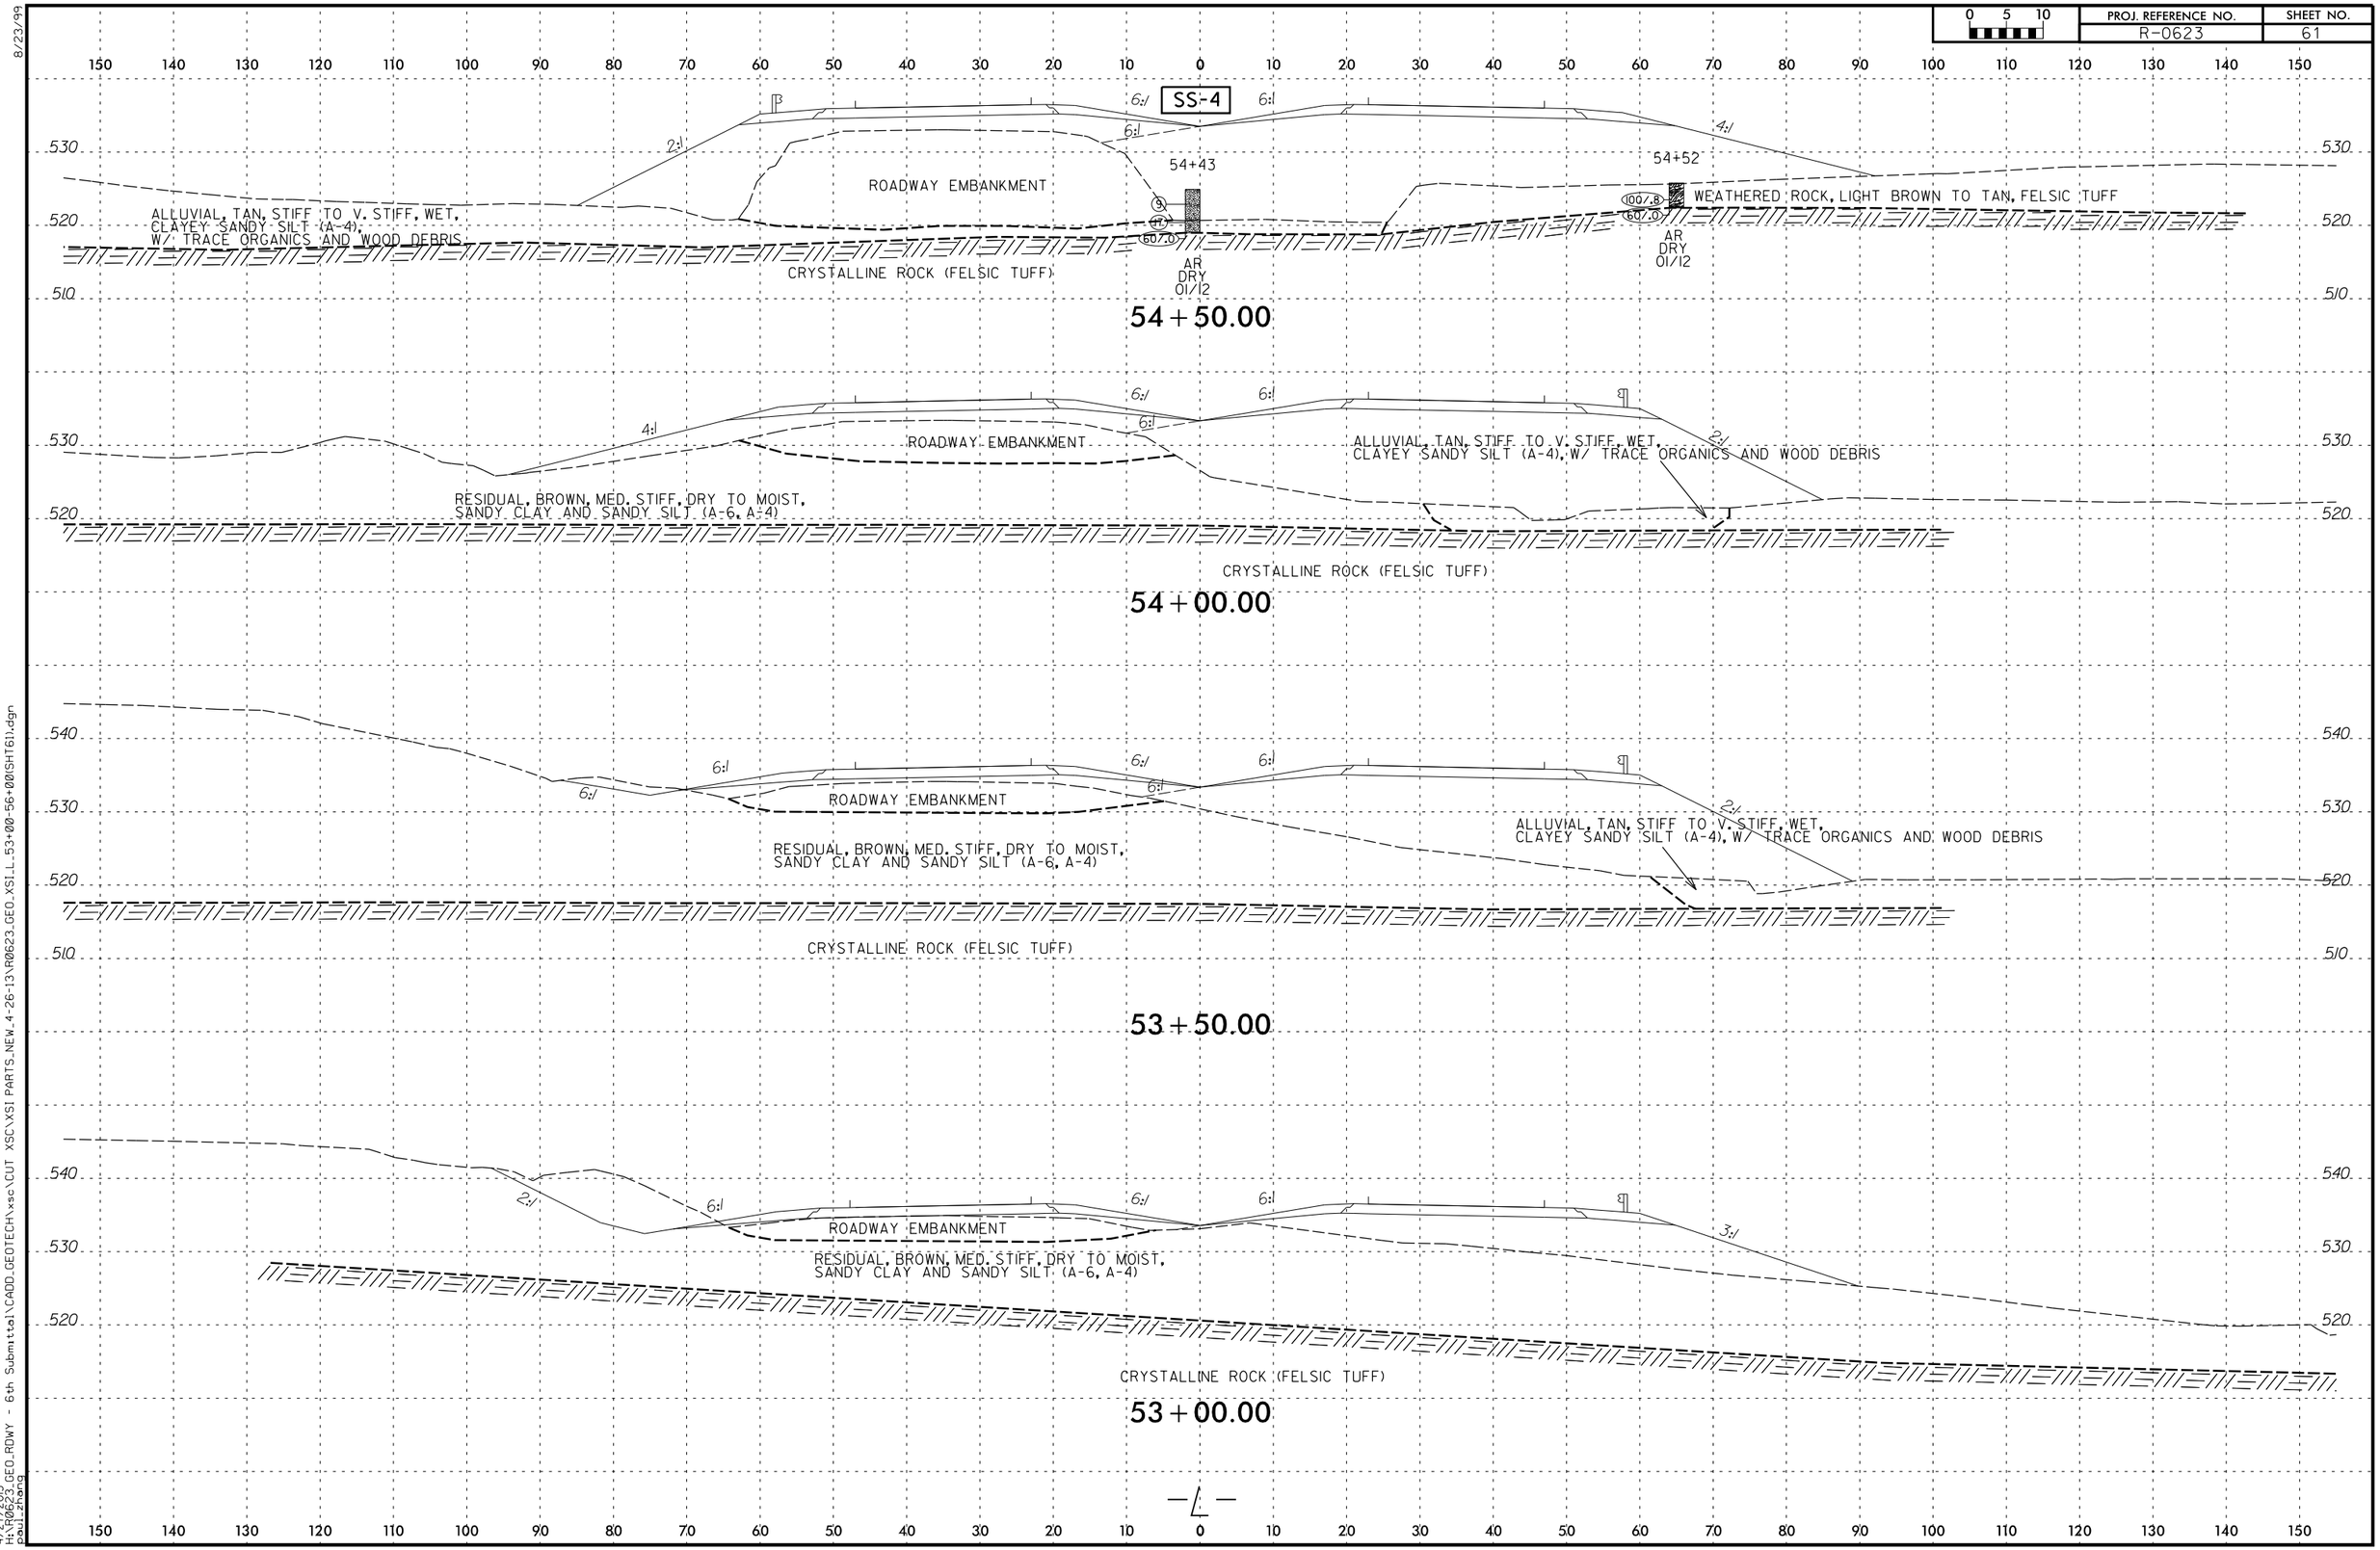
SS-4
54+43
54+52
ROADWAY EMBANKMENT
ALLUVIAL, TAN, STIFF TO V. STIFF, WET, CLAYEY SANDY SILT (A-4), W/ TRACE ORGANICS AND WOOD DEBRIS
WEATHERED ROCK, LIGHT BROWN TO TAN, FELSIC TUFF
CRYSTALLINE ROCK (FELSIC TUFF)
AR DRY 01/12
54+50.00
RESIDUAL, BROWN, MED. STIFF, DRY TO MOIST, SANDY CLAY AND SANDY SILT (A-6, A-4)
54+00.00
53+50.00
53+00.00