PROJECT REFERENCE NO.	SHEET
34352.1.1 (R-0623)	8
BENT 2 CROSS SECTION	

0 10 20
FEET
VE = 1:1

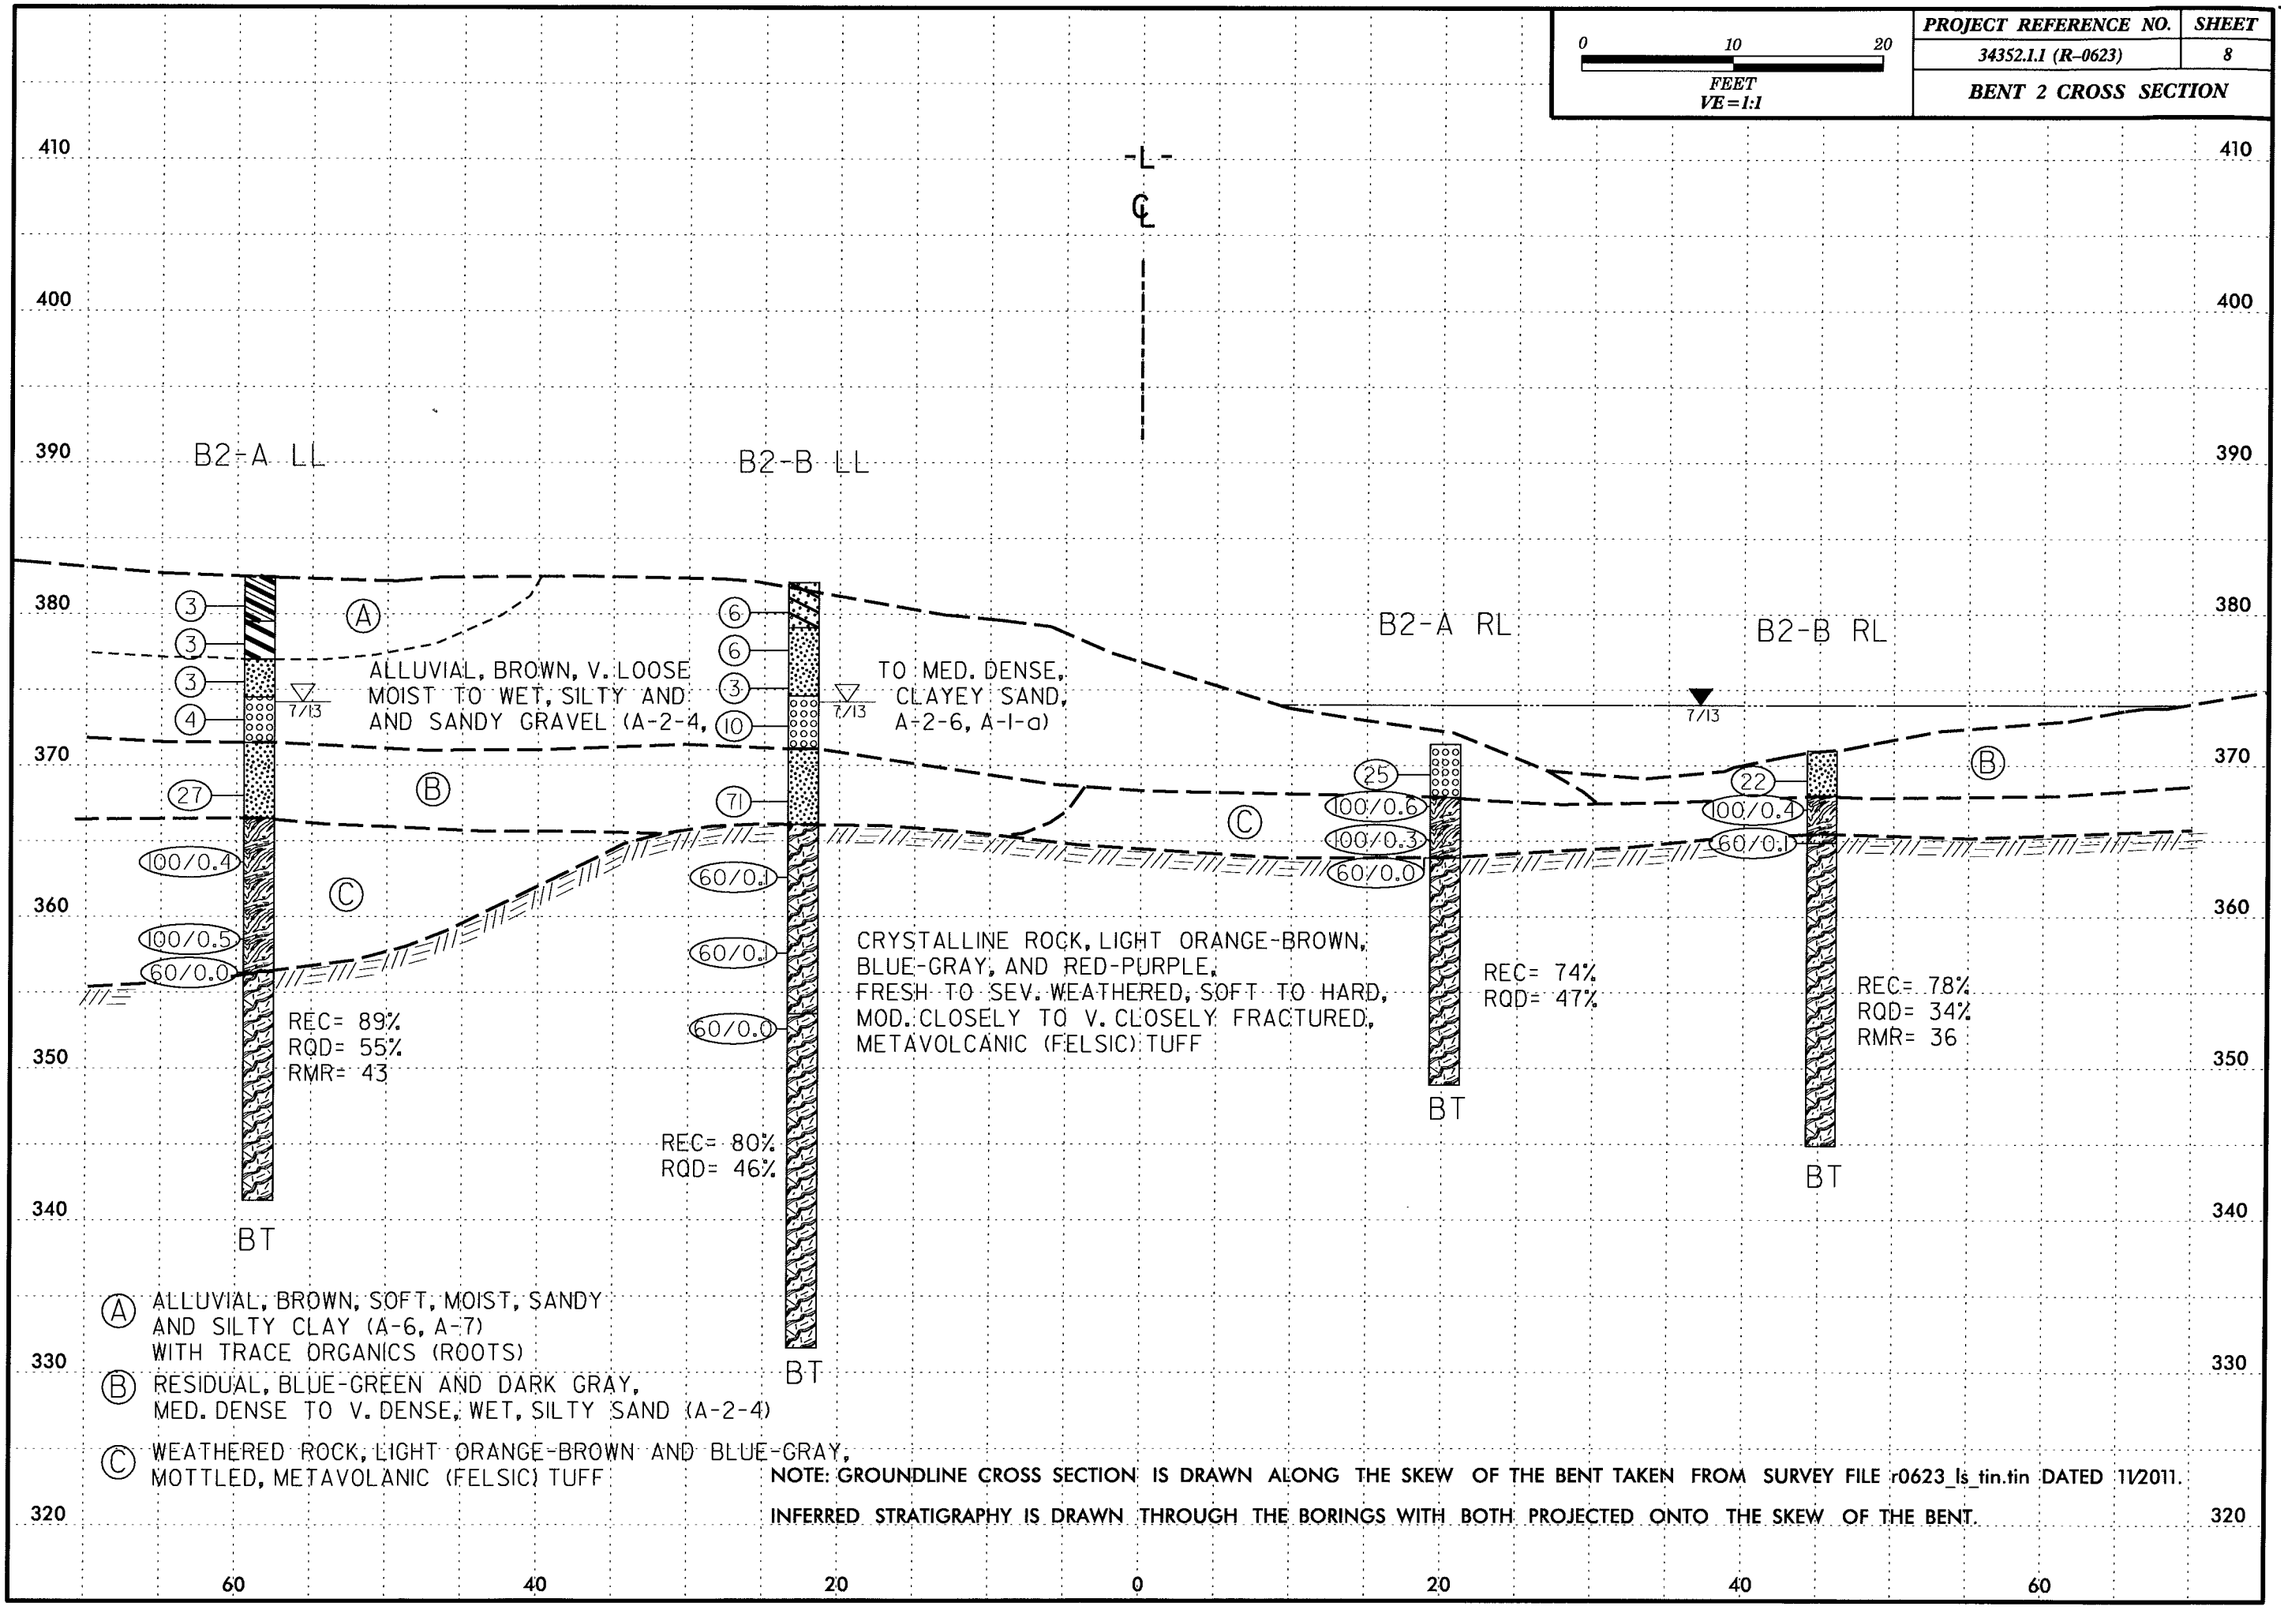

(A) ALLUVIAL, BROWN, SOFT, MOIST, SANDY AND SILTY CLAY (A-6, A-7) WITH TRACE ORGANICS (ROOTS)

(B) RESIDUAL, BLUE-GREEN AND DARK GRAY, MED. DENSE TO V. DENSE, WET, SILTY SAND (A-2-4)

(C) WEATHERED ROCK, LIGHT ORANGE-BROWN AND BLUE-GRAY, MOTTLED, METAVOLANIC (FELSIC) TUFF

NOTE: GROUNDLINE CROSS SECTION IS DRAWN ALONG THE SKEW OF THE BENT TAKEN FROM SURVEY FILE r0623_ls_tin.tin DATED 11/2011.

INFERRED STRATIGRAPHY IS DRAWN THROUGH THE BORINGS WITH BOTH PROJECTED ONTO THE SKEW OF THE BENT.