PROJECT REFERENCE NO.	SHEET
34352.1.1 (R-0623)	6
END BENT 1 CROSS SECTION	

0 10 20
FEET
VE = 1:1

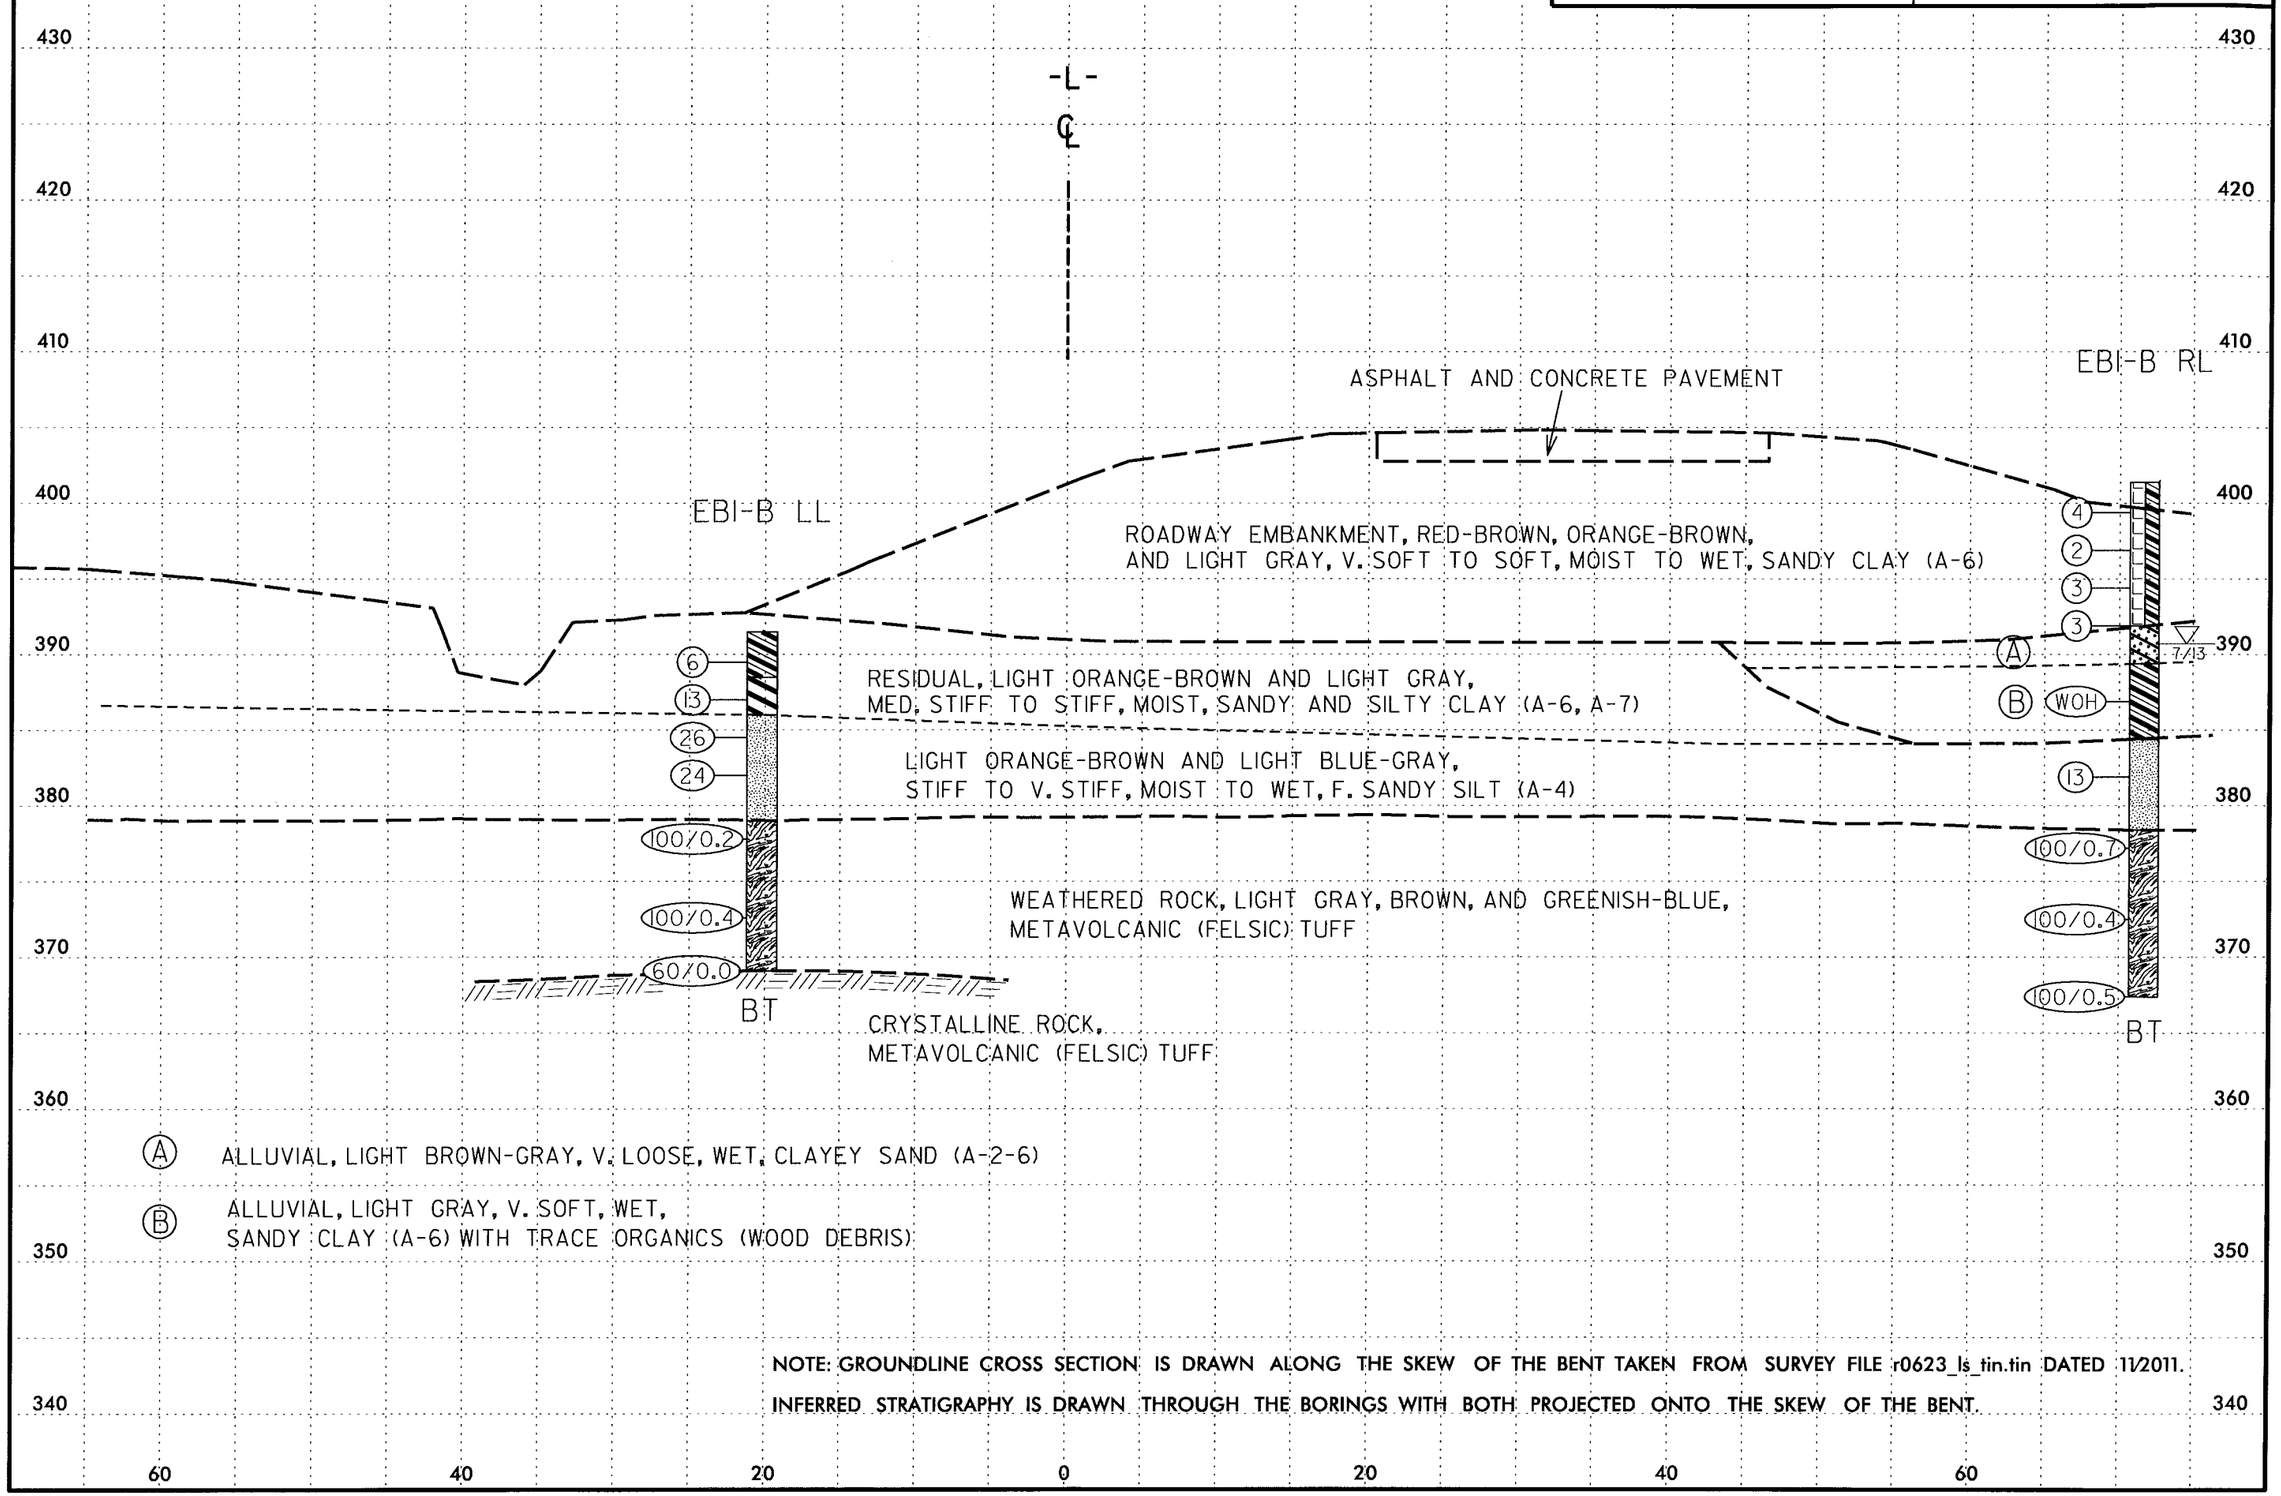

Ⓐ ALLUVIAL, LIGHT BROWN-GRAY, V. LOOSE, WET, CLAYEY SAND (A-2-6)

Ⓑ ALLUVIAL, LIGHT GRAY, V. SOFT, WET, SANDY CLAY (A-6) WITH TRACE ORGANICS (WOOD DEBRIS)

NOTE: GROUNDLINE CROSS SECTION IS DRAWN ALONG THE SKEW OF THE BENT TAKEN FROM SURVEY FILE r0623_ls_tin.tin DATED 11/2011.

INFERRED STRATIGRAPHY IS DRAWN THROUGH THE BORINGS WITH BOTH PROJECTED ONTO THE SKEW OF THE BENT.