PROJECT REFERENCE NO.	SHEET
34352.1.1 (R-0623)	8
BENT 2 CROSS SECTION DUAL BRIDGES ON -L- OVER WARNER CREEK	
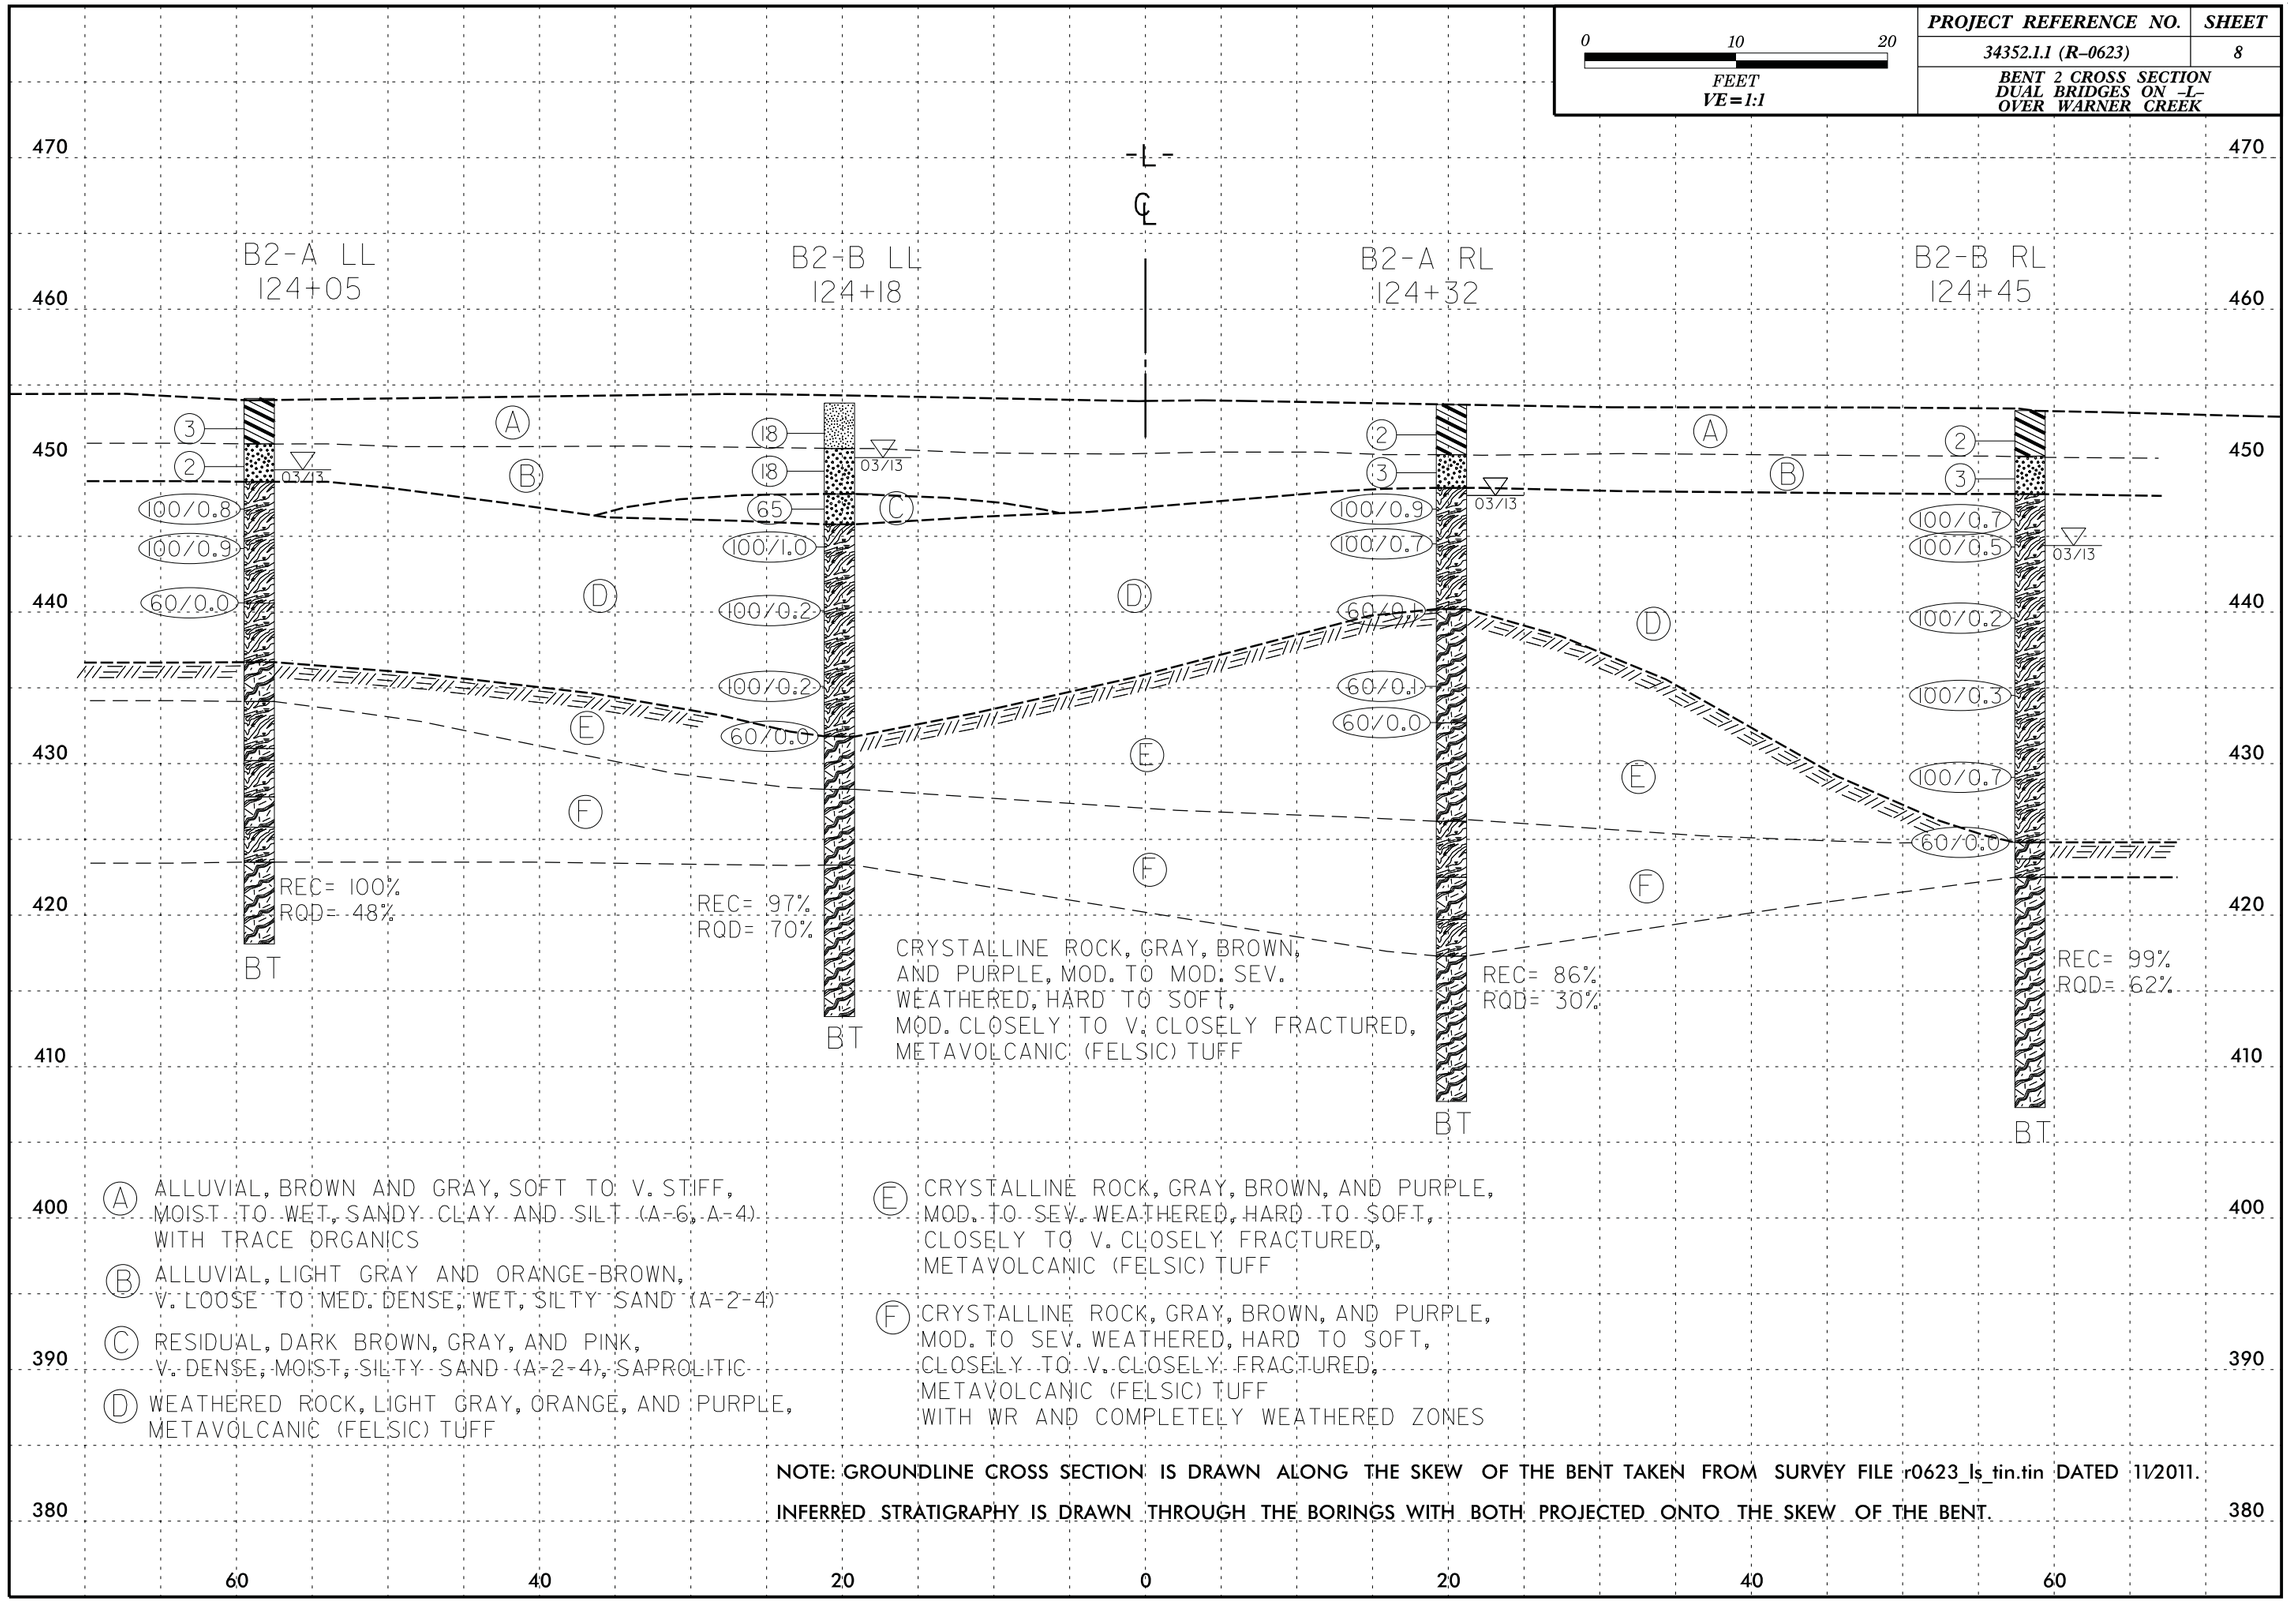
0 10 20
FEET
VE=1:1