PROJECT REFERENCE NO.	SHEET
34352.1.1 (R-0623)	9
END BENT 2 CROSS SECTION DUAL BRIDGES ON -L- OVER WARNER CREEK	

0 10 20
FEET
VE=1:1

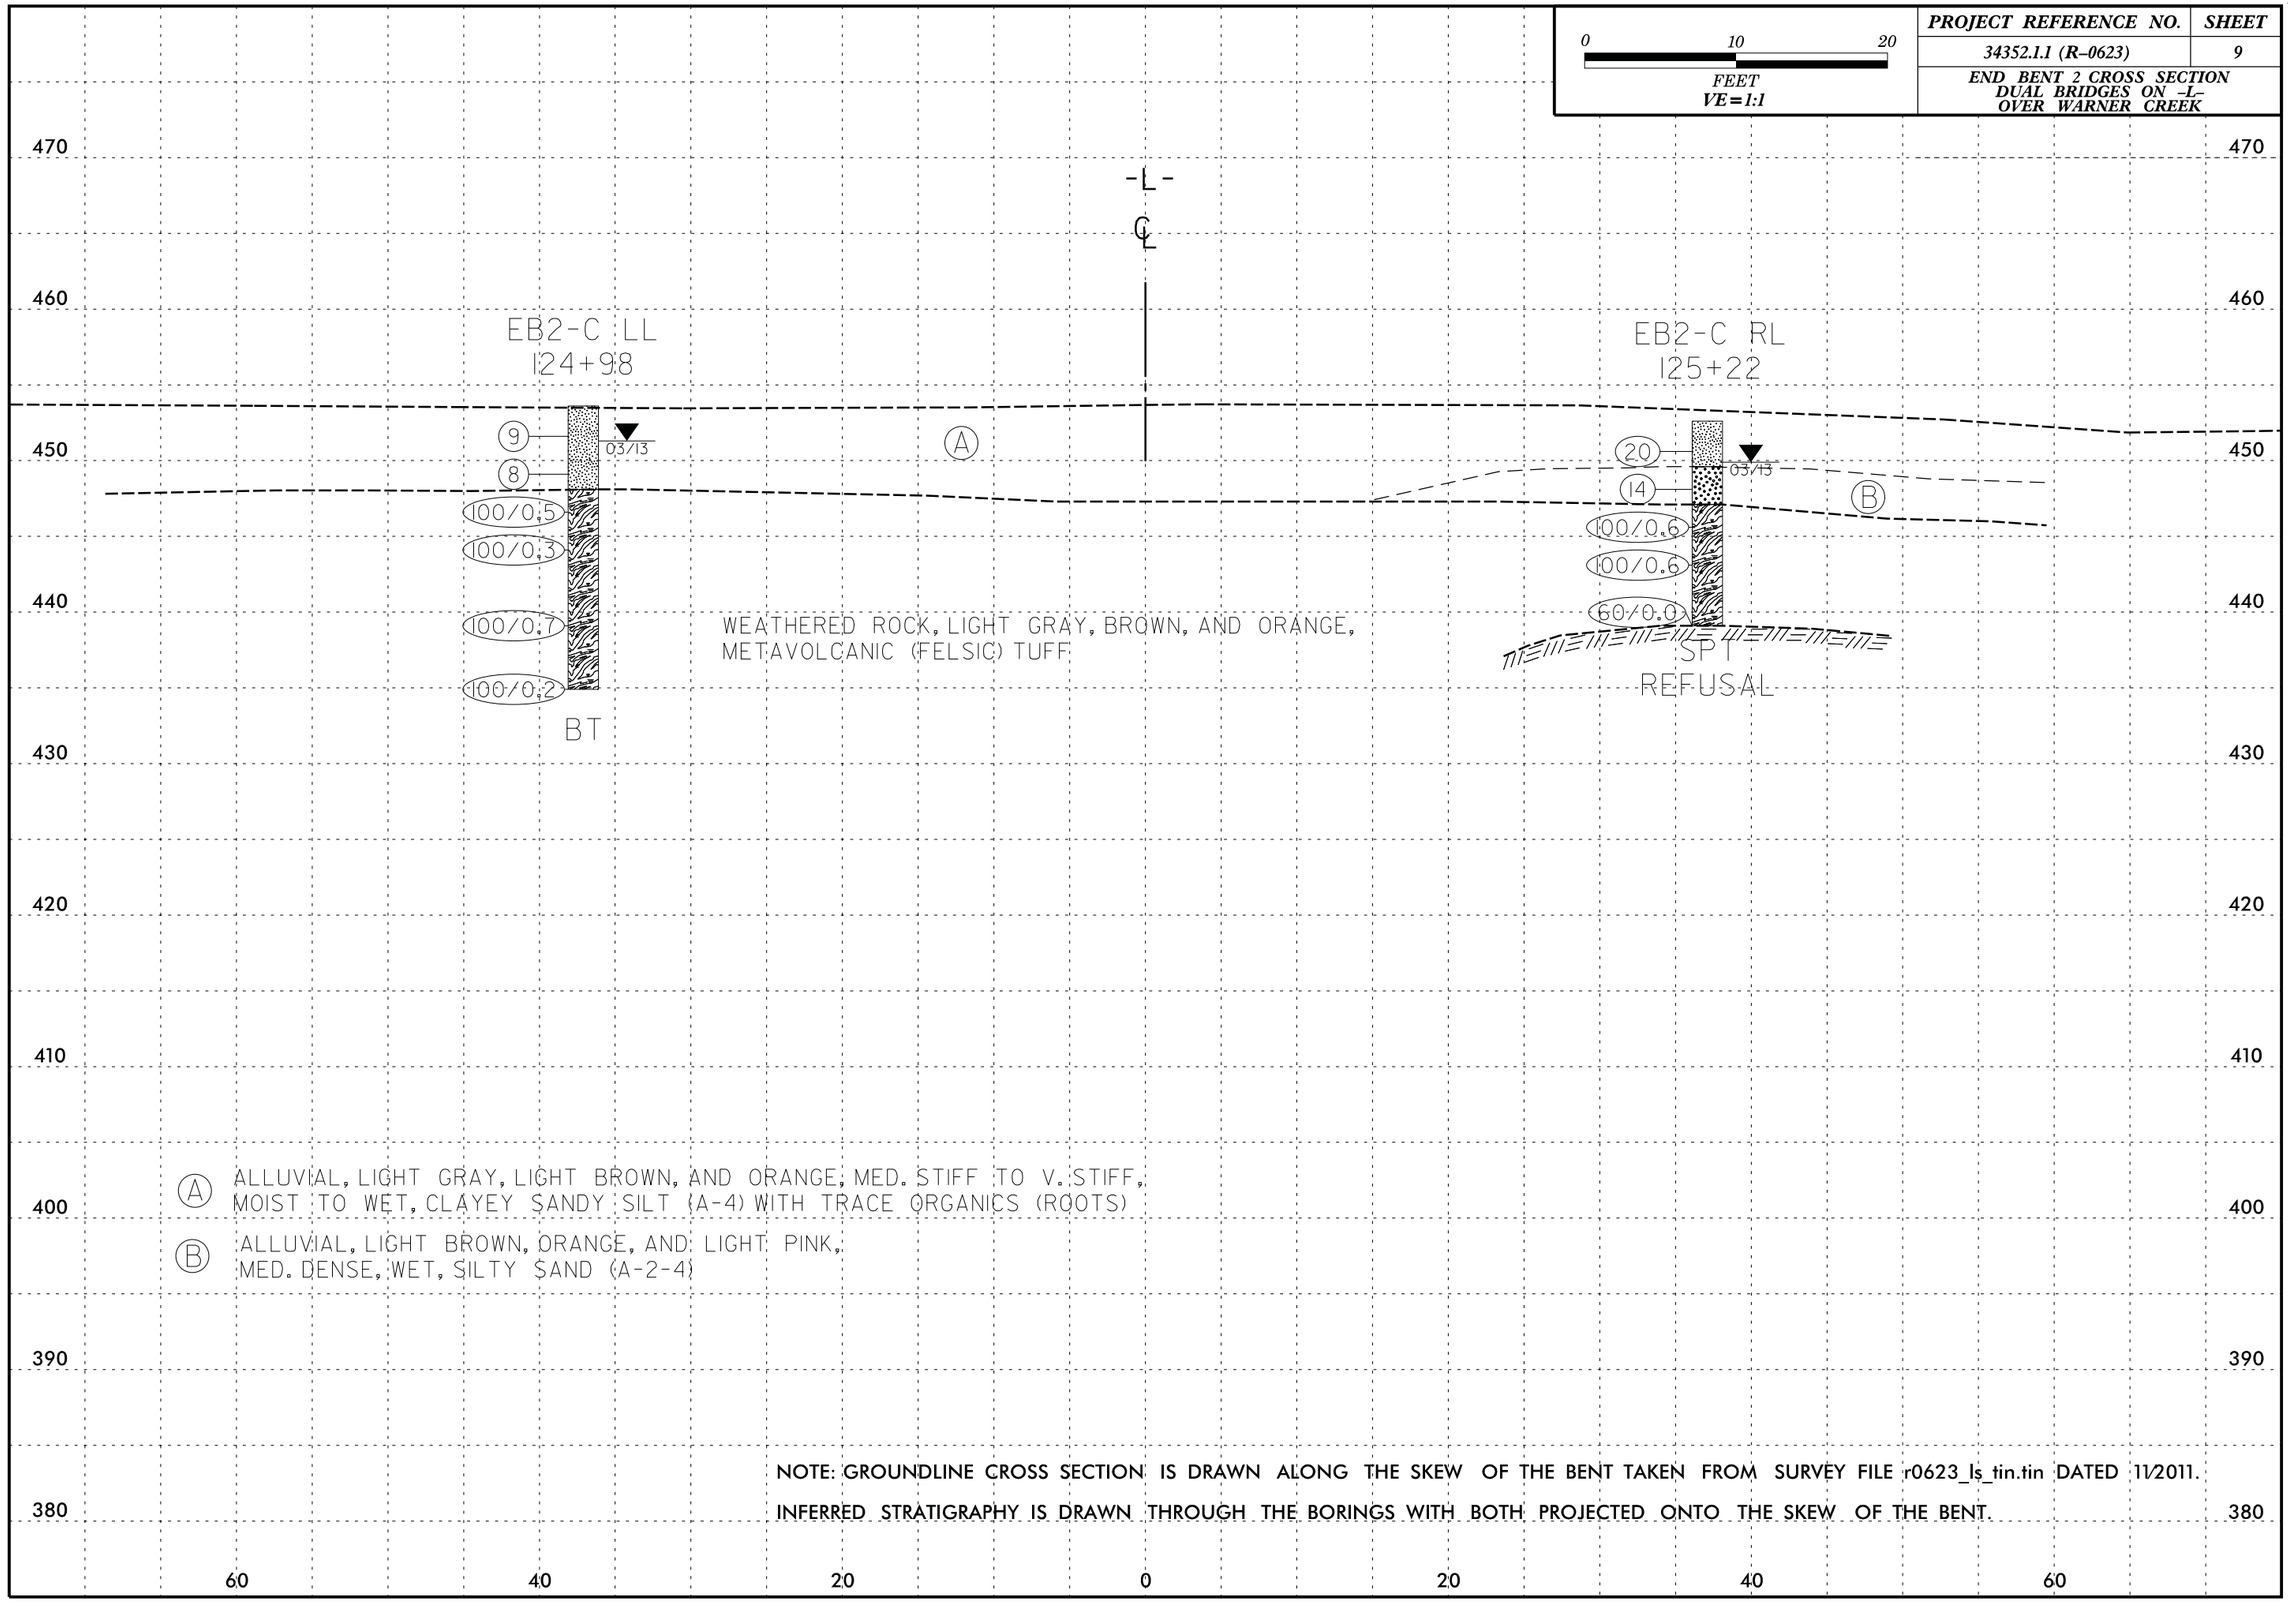

Ⓐ ALLUVIAL, LIGHT GRAY, LIGHT BROWN, AND ORANGE, MED. STIFF TO V. STIFF, MOIST TO WET, CLAYEY SANDY SILT (A-4) WITH TRACE ORGANICS (ROOTS)

Ⓑ ALLUVIAL, LIGHT BROWN, ORANGE, AND LIGHT PINK, MED. DENSE, WET, SILTY SAND (A-2-4)

NOTE: GROUNDLINE CROSS SECTION IS DRAWN ALONG THE SKEW OF THE BENT TAKEN FROM SURVEY FILE r0623_ls_tin.tin DATED 11/2011.

INFERRED STRATIGRAPHY IS DRAWN THROUGH THE BORINGS WITH BOTH PROJECTED ONTO THE SKEW OF THE BENT.