PROJECT REFERENCE NO.	SHEET
34352.1.1 (R-0623)	3

SITE PLAN

0 60 120
FEET

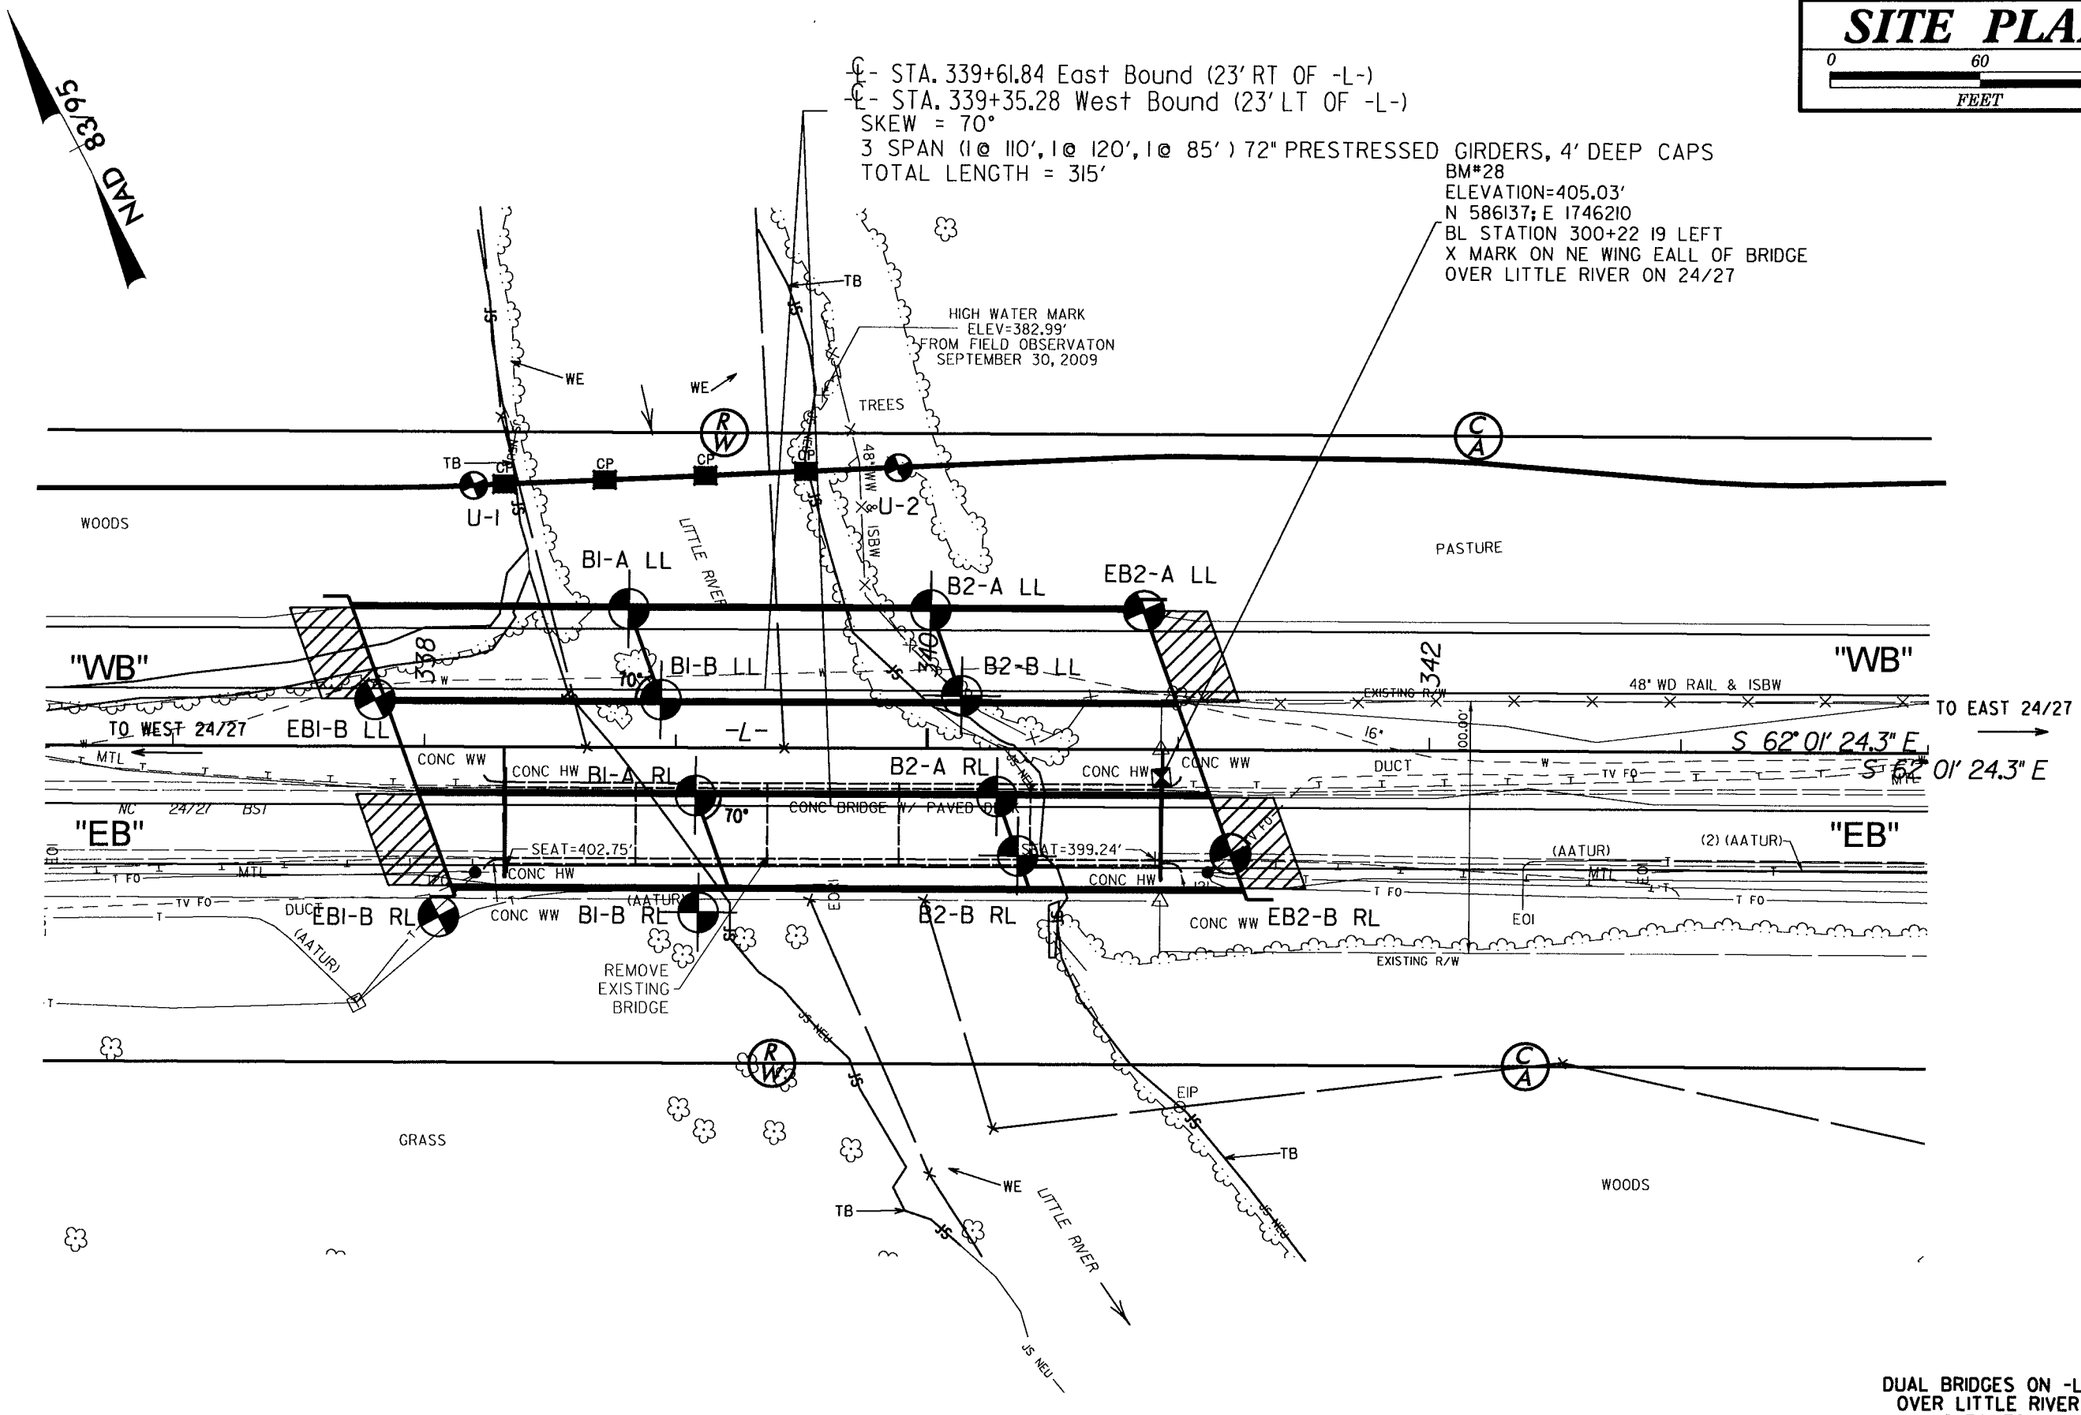

DUAL BRIDGES ON -L-
OVER LITTLE RIVER
SKEW 70°

NOTE: BORING INFORMATION FOR U-1 AND U-2 CAN BE FOUND ON THE UTILITY INVESTIGATION REPORT DATED AUG. 2013.