PROJECT REFERENCE NO.	SHEET
34352.1.1 (R-0623)	9
END BENT 2 CROSS SECTION	

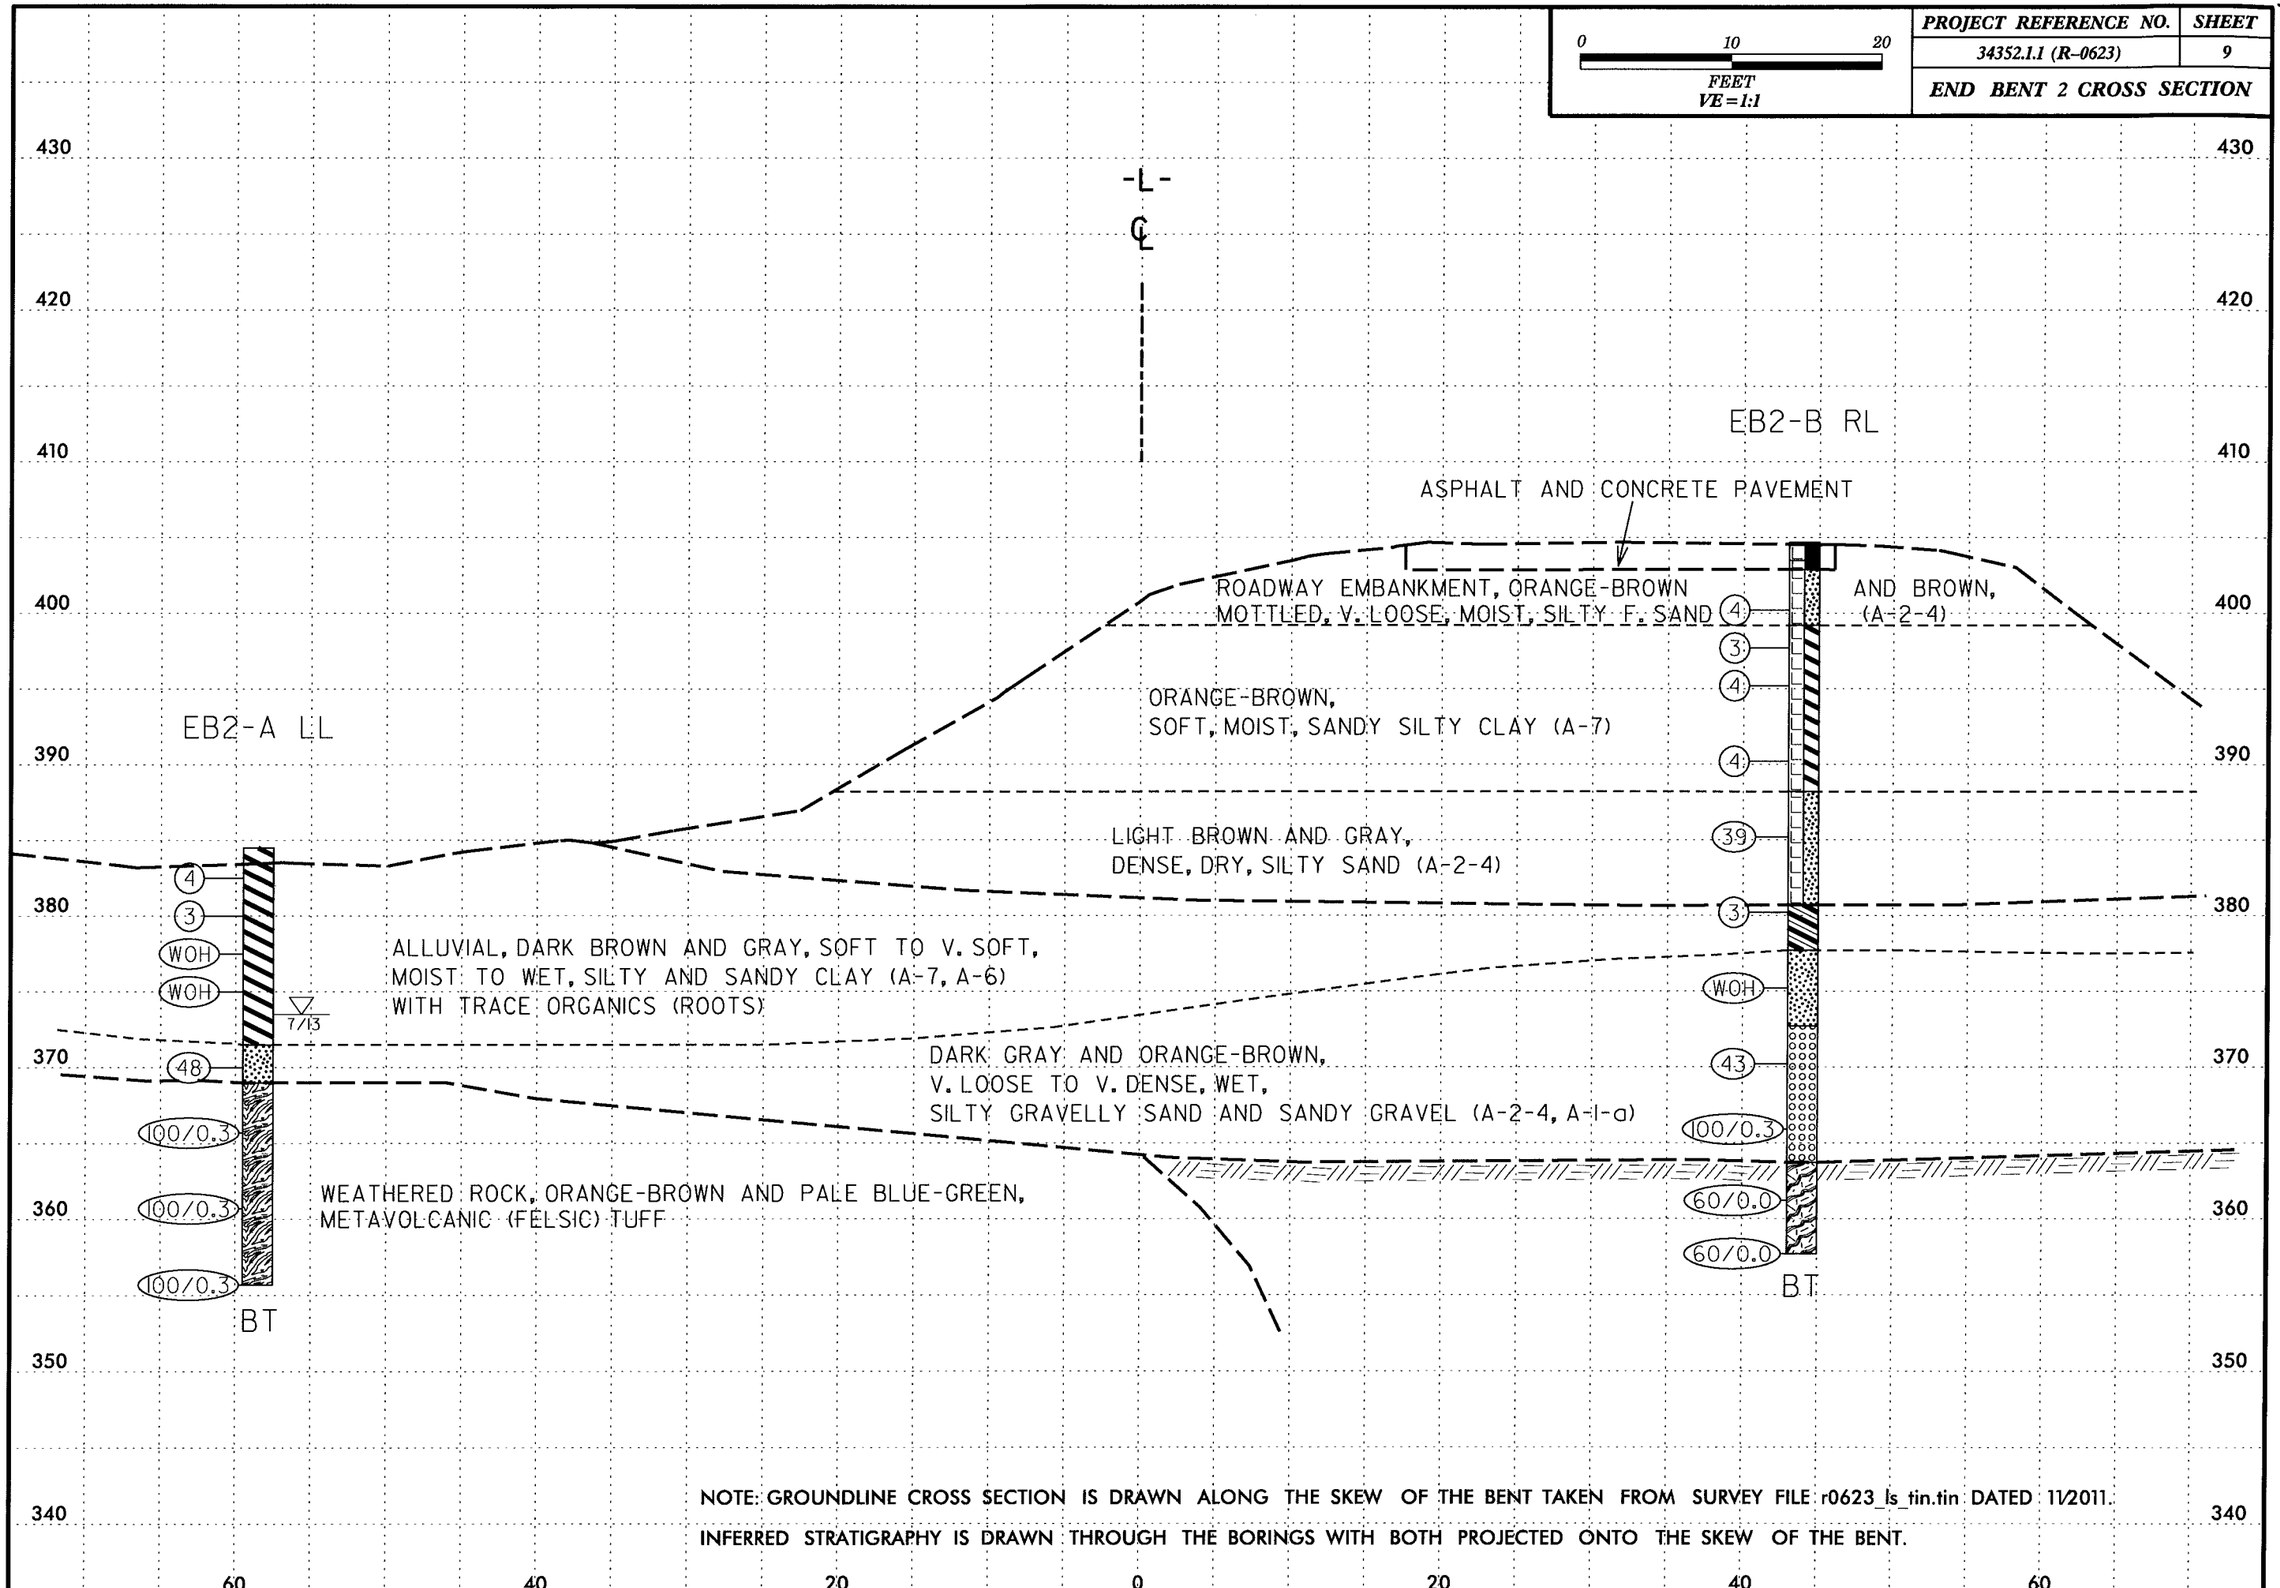

NOTE: GROUNDLINE CROSS SECTION IS DRAWN ALONG THE SKEW OF THE BENT TAKEN FROM SURVEY FILE r0623_ls_tin.tin DATED 11/2011.

INFERRED STRATIGRAPHY IS DRAWN THROUGH THE BORINGS WITH BOTH PROJECTED ONTO THE SKEW OF THE BENT.