HORIZONTAL SCALE	PROJECT REFERENCE NO.	SHEET
0 50 100 FEET VE = 5:1	34352.1.1 (R-0623)	5
	-L- RT PROFILE	

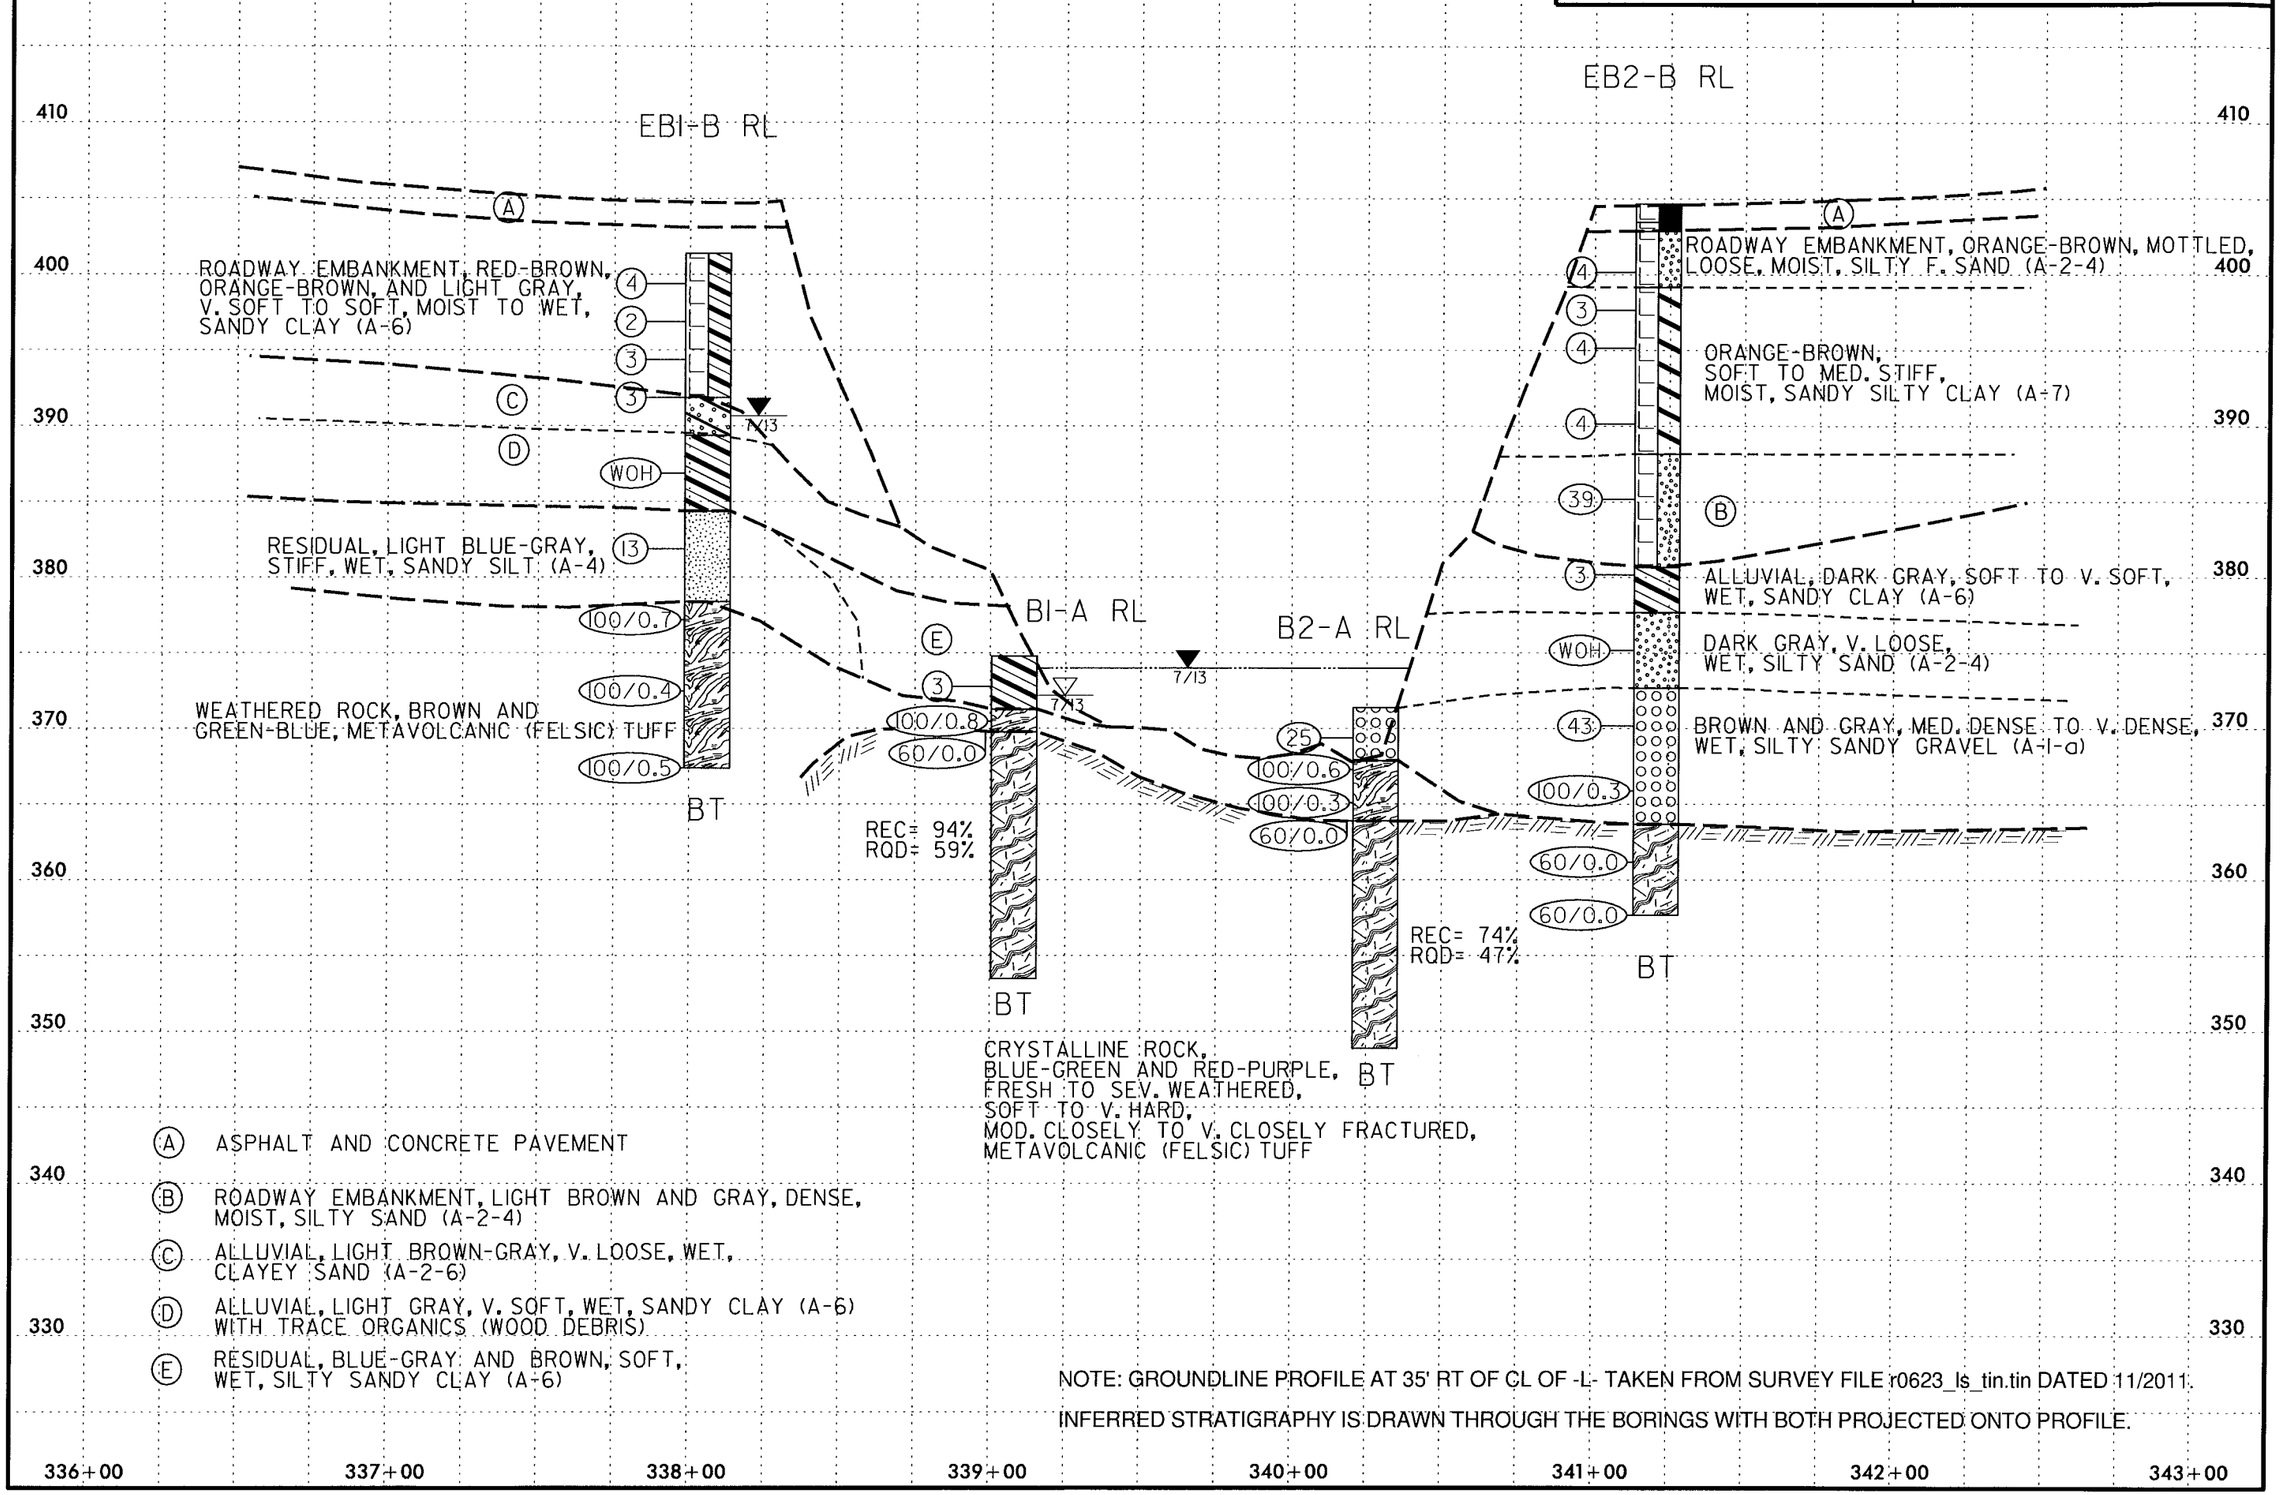

(A) ASPHALT AND CONCRETE PAVEMENT

(B) ROADWAY EMBANKMENT, LIGHT BROWN AND GRAY, DENSE, MOIST, SILTY SAND (A-2-4)

(C) ALLUVIAL, LIGHT BROWN-GRAY, V. LOOSE, WET, CLAYEY SAND (A-2-6)

(D) ALLUVIAL, LIGHT GRAY, V. SOFT, WET, SANDY CLAY (A-6) WITH TRACE ORGANICS (WOOD DEBRIS)

(E) RESIDUAL, BLUE-GRAY AND BROWN, SOFT, WET, SILTY SANDY CLAY (A-6)

NOTE: GROUNDLINE PROFILE AT 35' RT OF CL OF -L- TAKEN FROM SURVEY FILE r0623_ls_tin.tin DATED 11/2011.

INFERRED STRATIGRAPHY IS DRAWN THROUGH THE BORINGS WITH BOTH PROJECTED ONTO PROFILE.