HORIZONTAL SCALE	PROJECT REFERENCE NO.	SHEET
0 50 100 FEET VE = 5:1	34352.1.1 (R-0623)	4
	-L- LT PROFILE	

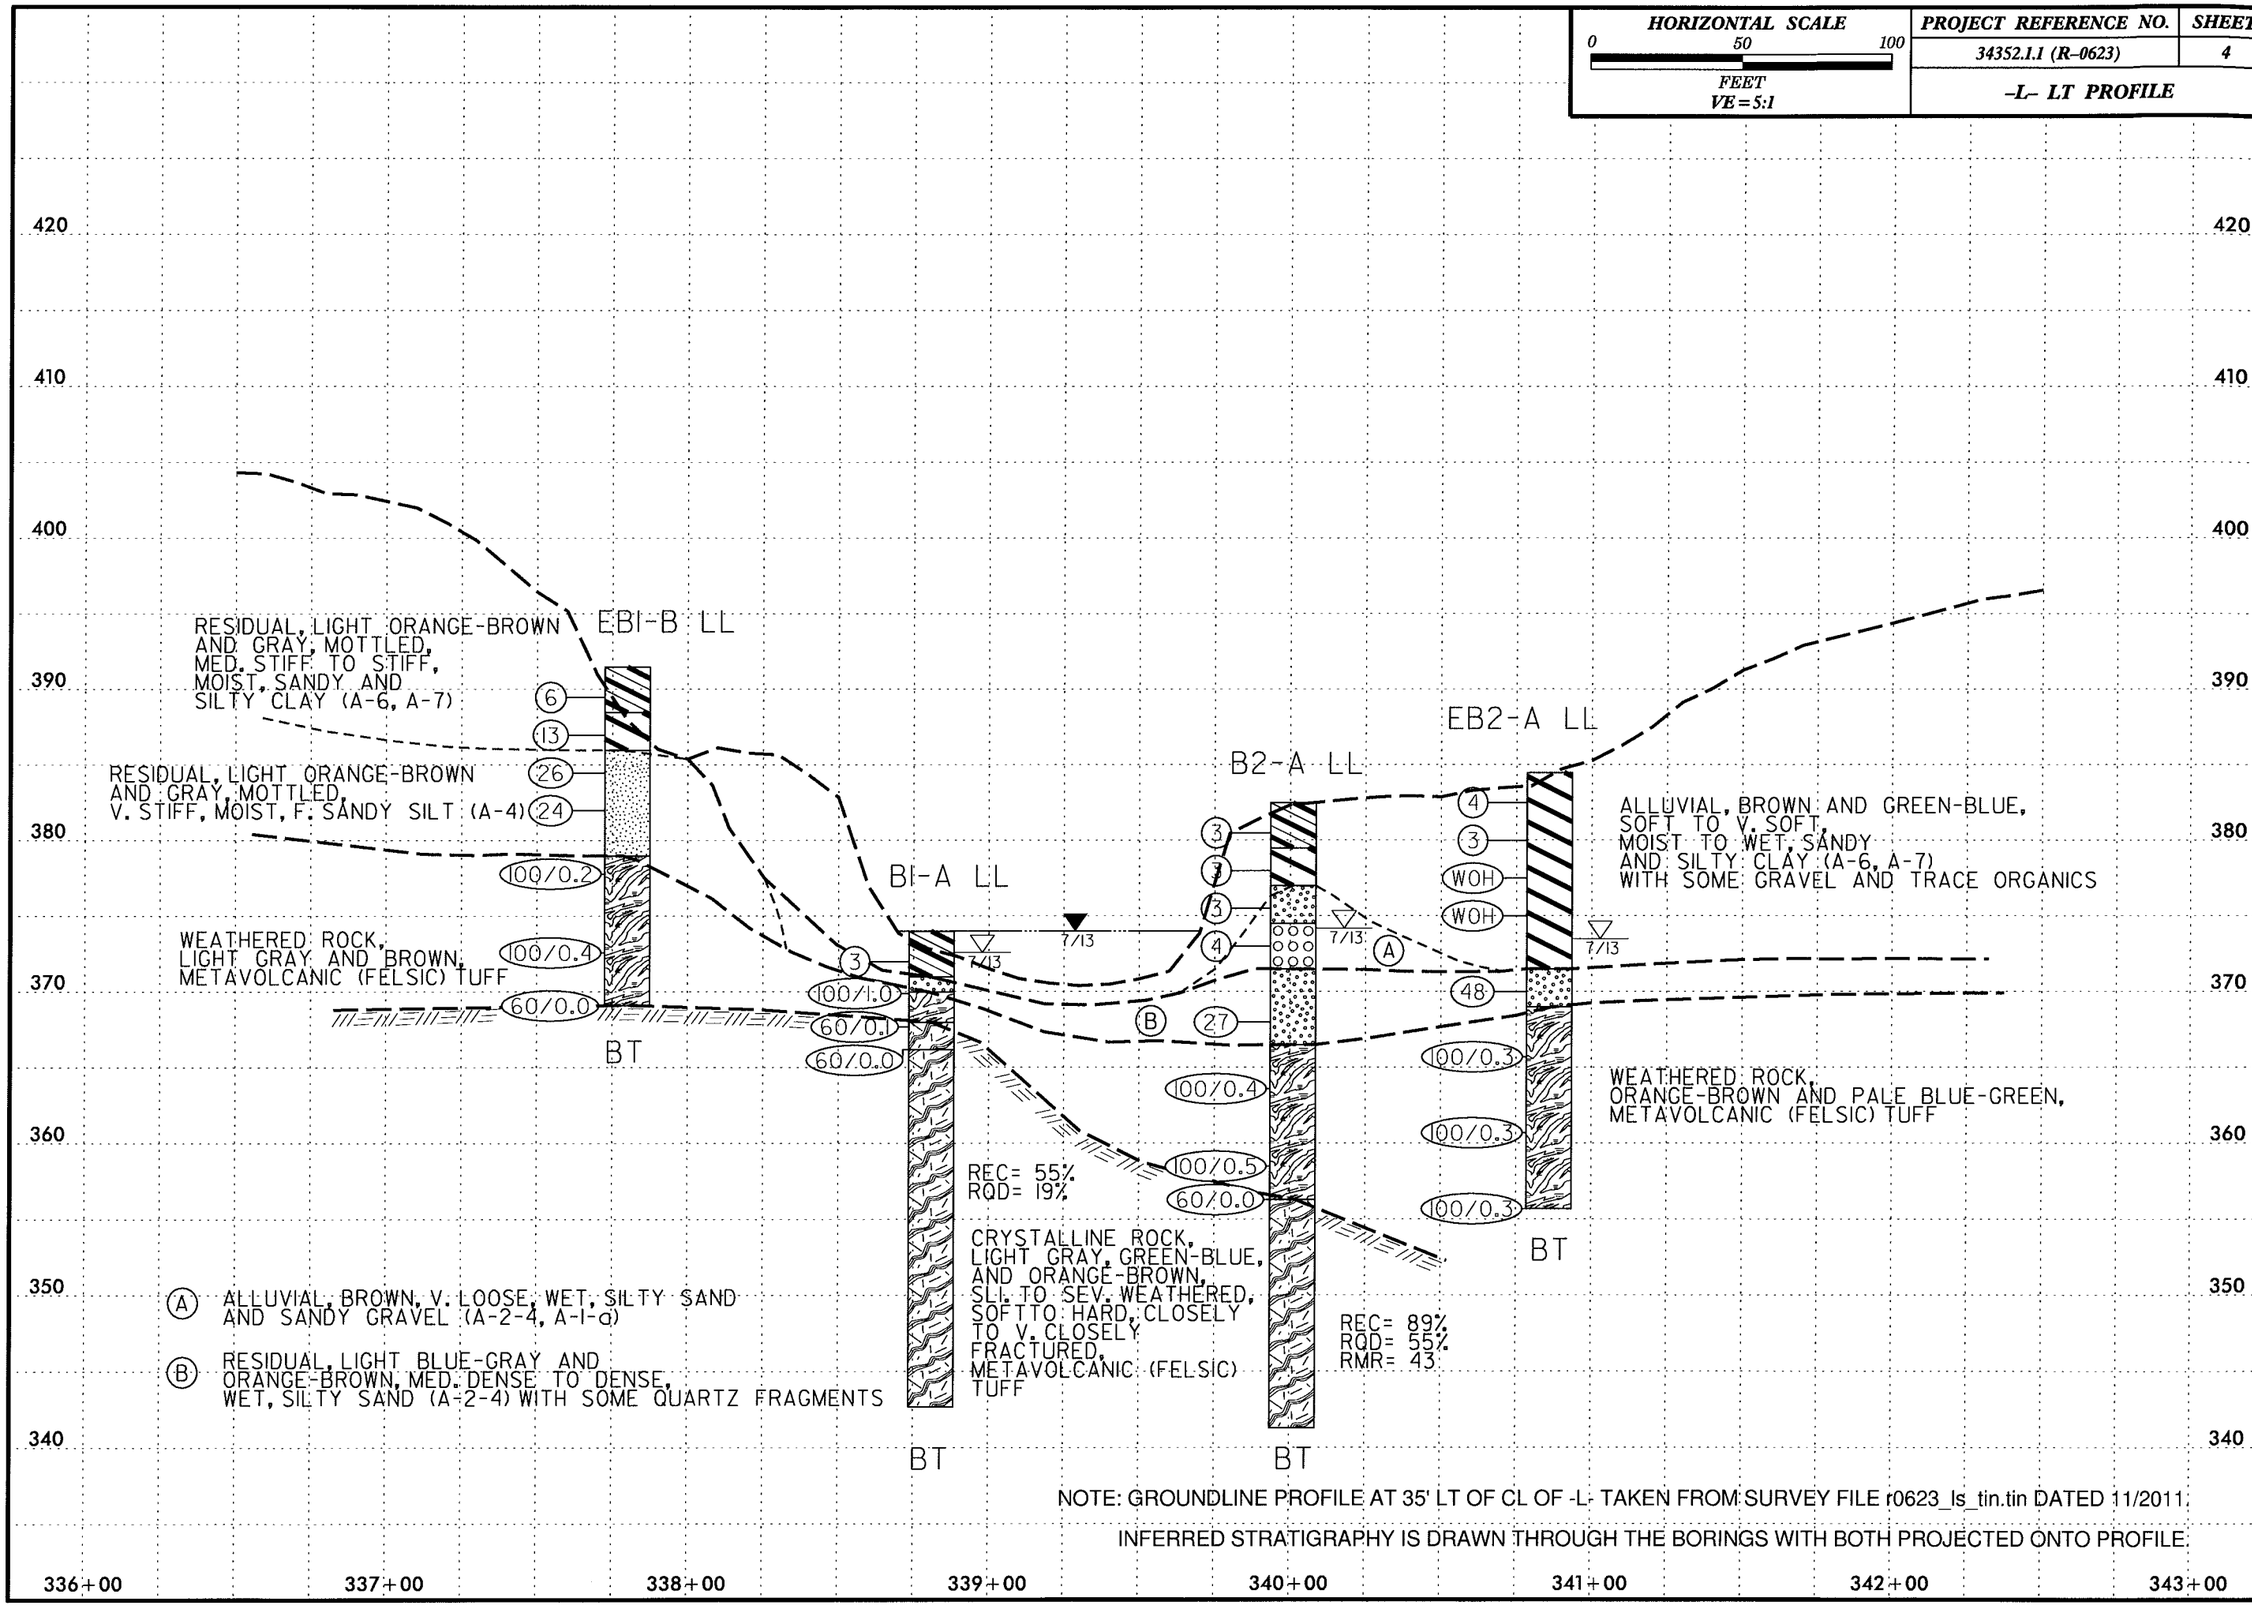

NOTE: GROUNDLINE PROFILE AT 35' LT OF CL OF -L- TAKEN FROM SURVEY FILE r0623_ls_tin.tin DATED 11/2011.

INFERRED STRATIGRAPHY IS DRAWN THROUGH THE BORINGS WITH BOTH PROJECTED ONTO PROFILE.