PROJECT REFERENCE NO.	SHEET
34352.1.1 (R-0623)	6
END BENT 1 CROSS SECTION DUAL BRIDGES ON -L- OVER WARNER CREEK	

0 10 20
FEET
VE=1:1

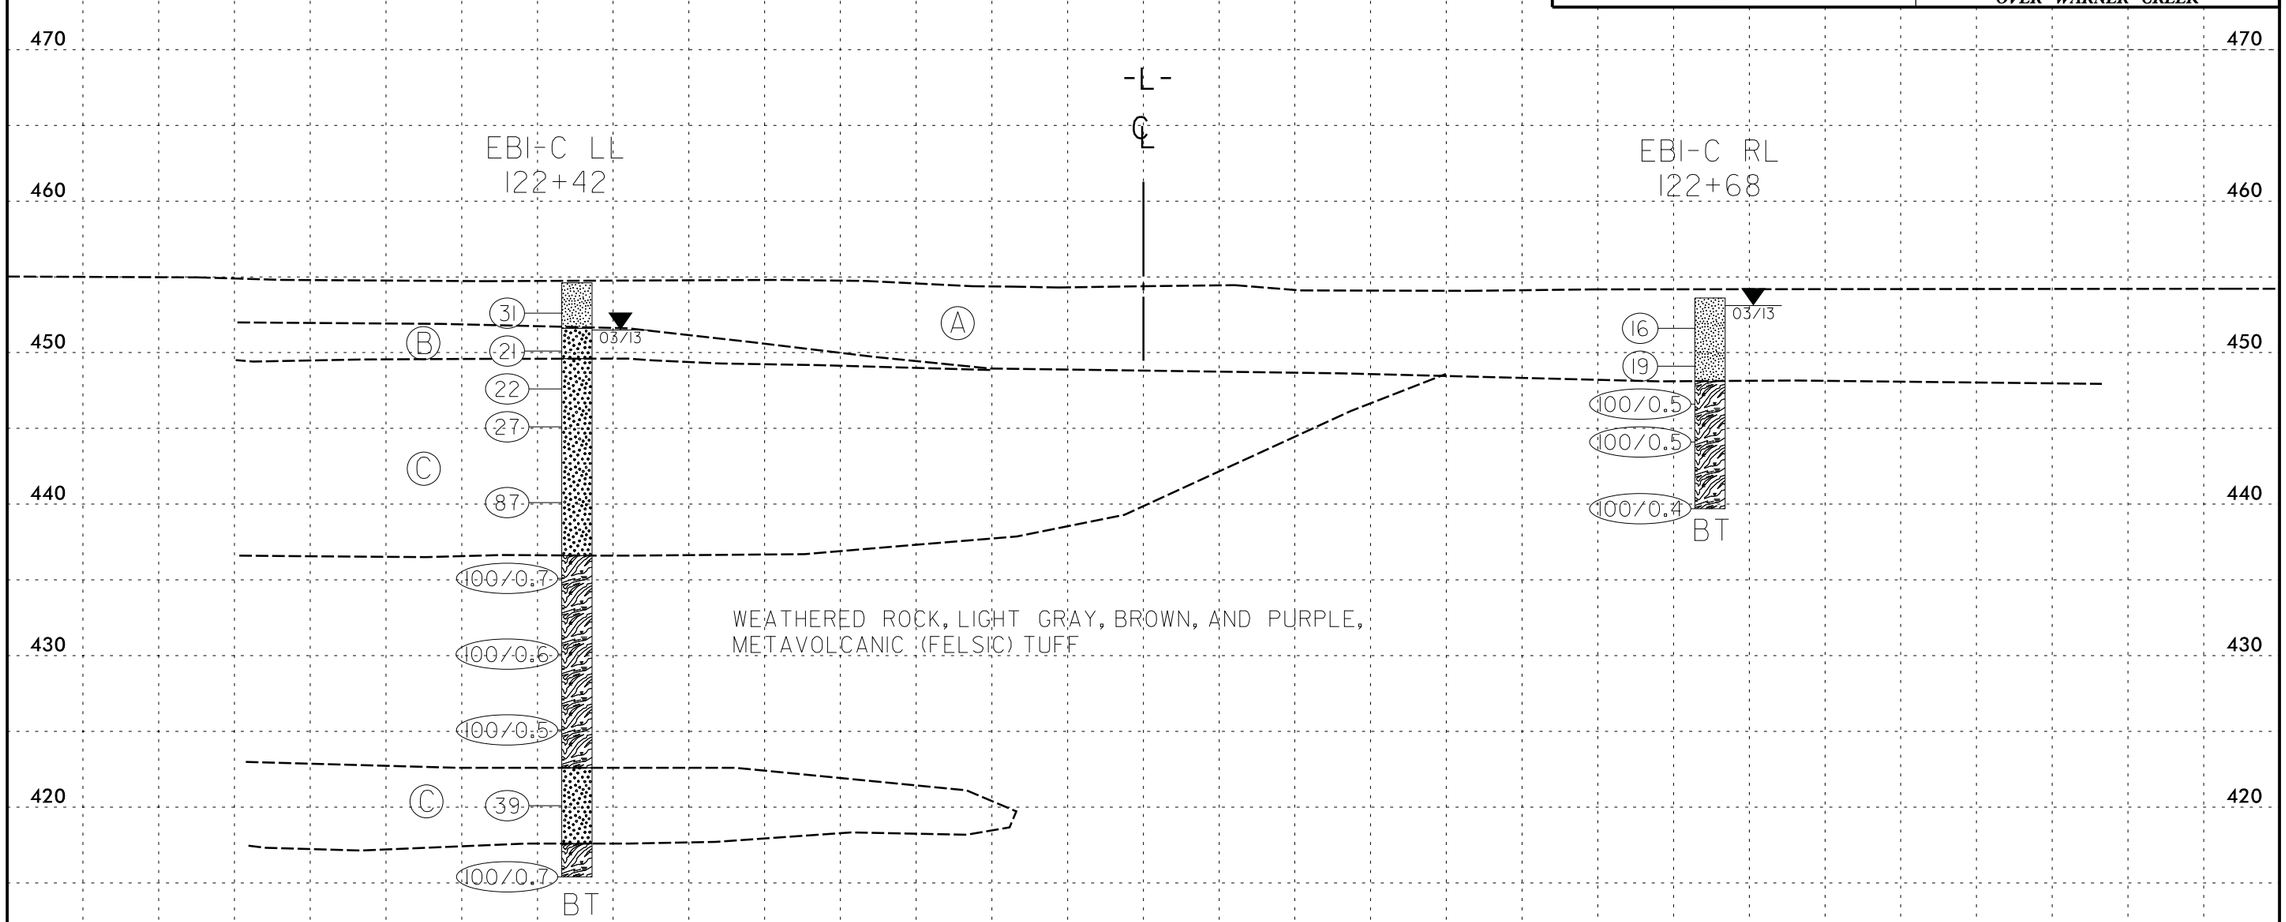

(A) ALLUVIAL, LIGHT GRAY, ORANGE, AND BROWN, V. STIFF TO HARD, MOIST TO WET, SANDY SILT (A-4) WITH GRAVEL AND TRACE ORGANICS

(B) ALLUVIAL, BROWN AND GRAY, MED. DENSE, MOIST, SILTY SAND (A-2-4)

(C) RESIDUAL, LIGHT GRAY, BROWN, AND PINK, MED. DENSE TO V. DENSE, MOIST TO WET, SILTY SAND (A-2-4), SAPROLITIC

NOTE: GROUNDLINE CROSS SECTION IS DRAWN ALONG THE SKEW OF THE BENT TAKEN FROM SURVEY FILE r0623_ls_tin.tin DATED 11/2011.

INFERRED STRATIGRAPHY IS DRAWN THROUGH THE BORINGS WITH BOTH PROJECTED ONTO THE SKEW OF THE BENT.