PROJECT REFERENCE NO.	SHEET
34352.1.1 (R-0623)	7
BENT 1 CROSS SECTION	

0 10 20
FEET
VE=1:1

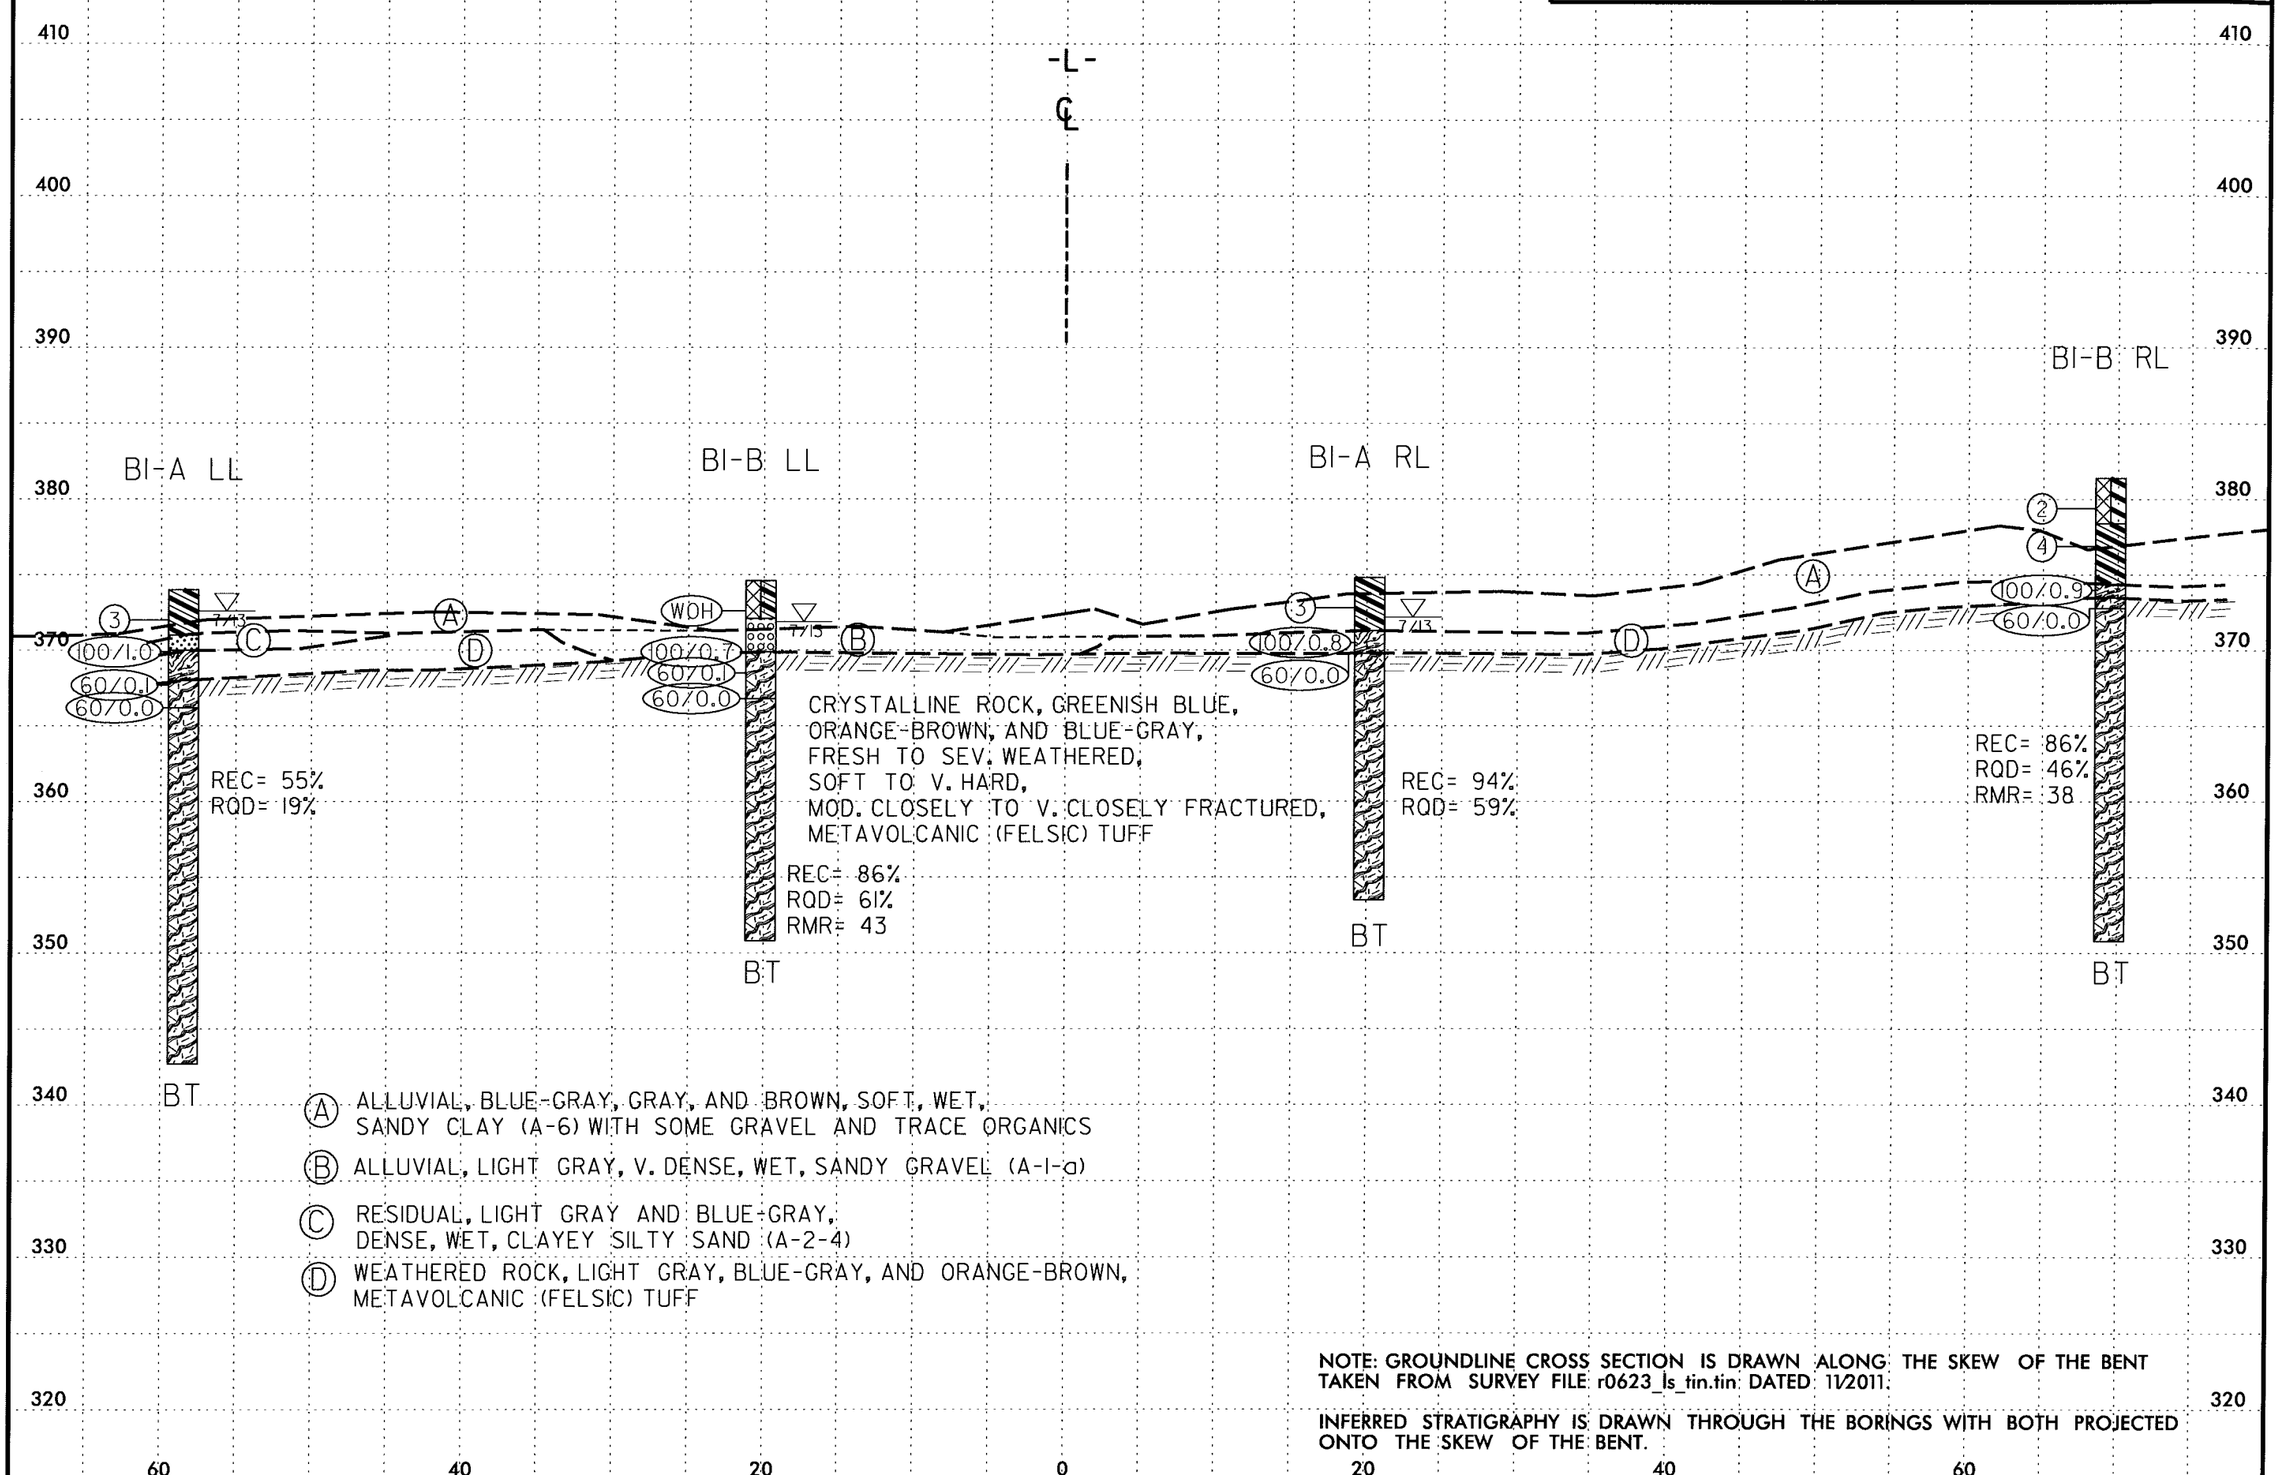

(A) ALLUVIAL, BLUE-GRAY, GRAY, AND BROWN, SOFT, WET, SANDY CLAY (A-6) WITH SOME GRAVEL AND TRACE ORGANICS

(B) ALLUVIAL, LIGHT GRAY, V. DENSE, WET, SANDY GRAVEL (A-1-a)

(C) RESIDUAL, LIGHT GRAY AND BLUE-GRAY, DENSE, WET, CLAYEY SILTY SAND (A-2-4)

(D) WEATHERED ROCK, LIGHT GRAY, BLUE-GRAY, AND ORANGE-BROWN, METAVOLCANIC (FELSIC) TUFF

NOTE: GROUNDLINE CROSS SECTION IS DRAWN ALONG THE SKEW OF THE BENT TAKEN FROM SURVEY FILE r0623_ls_tin.tin DATED 11/2011.

INFERRED STRATIGRAPHY IS DRAWN THROUGH THE BORINGS WITH BOTH PROJECTED ONTO THE SKEW OF THE BENT.