PROJECT REFERENCE NO.	SHEET
34352.1.1 (R-0623)	3

SITE PLAN

0 60 120
FEET

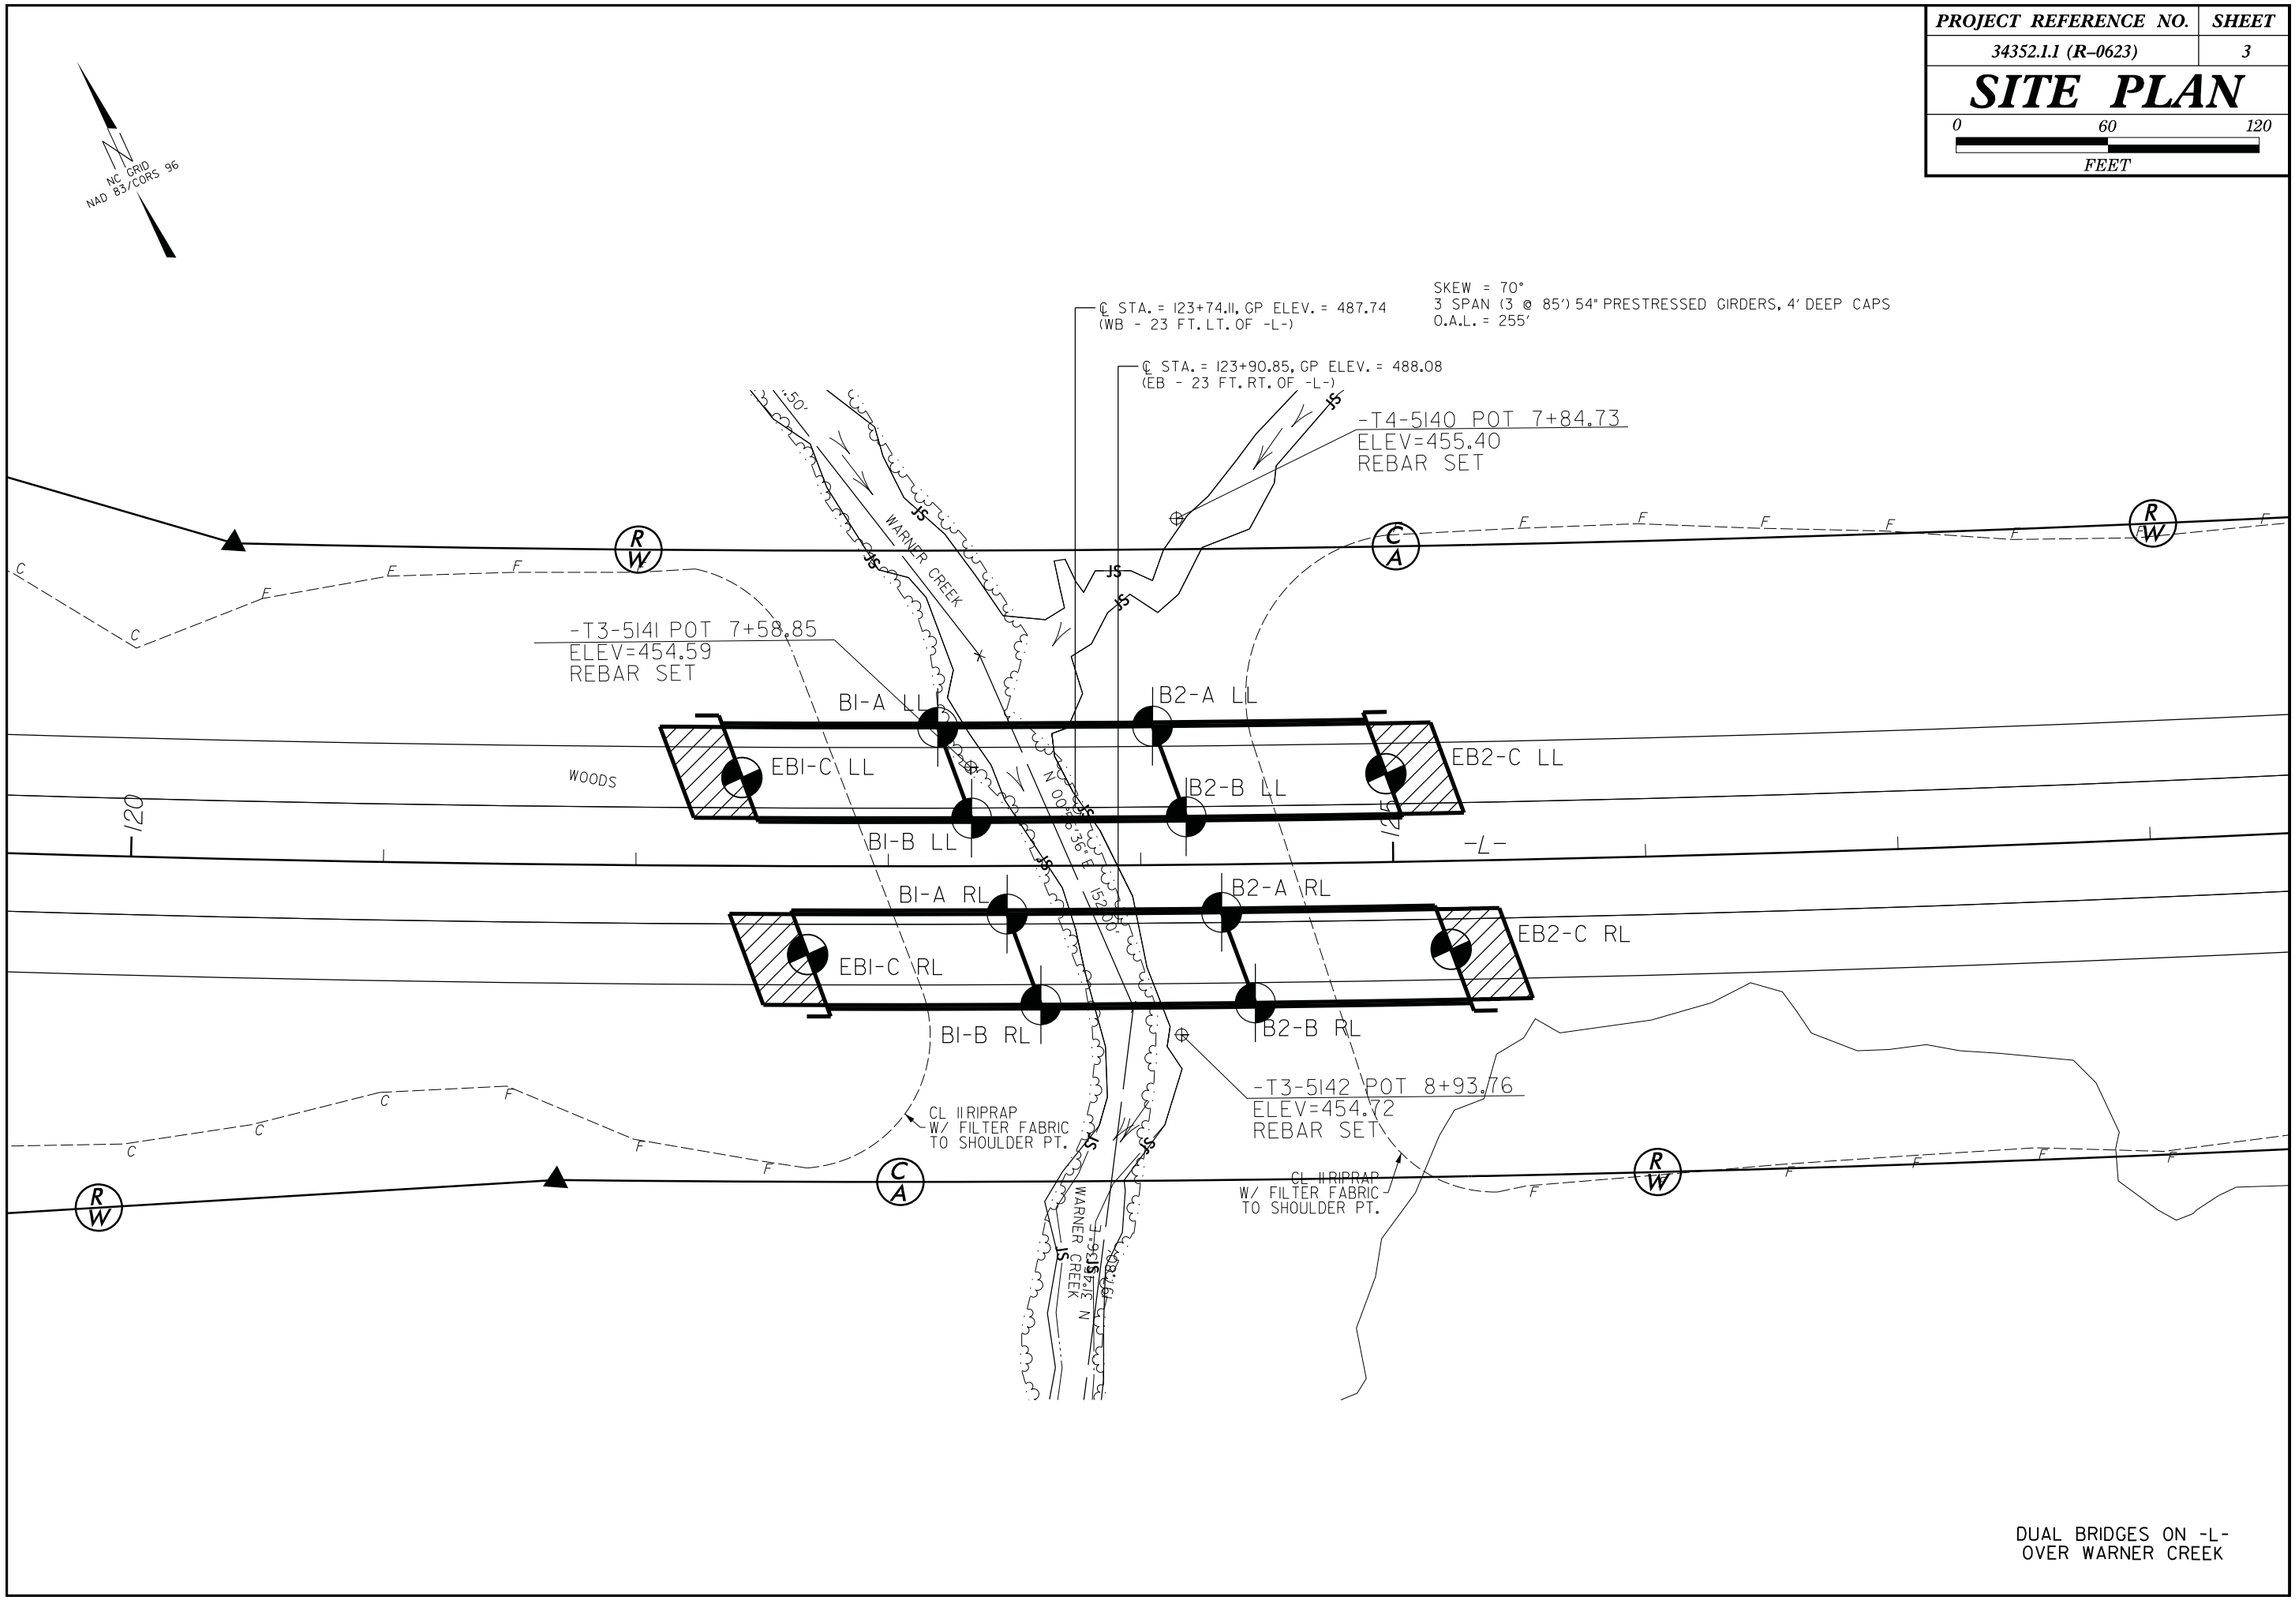

DUAL BRIDGES ON -L-
OVER WARNER CREEK