EARTHWORK WASTE DISPOSAL DETAIL SHEET

PROJECT REFERENCE NO.	SHEET NO.
R-4903	2H-2
R/W SHEET NO.	

ROADWAY DESIGN ENGINEER

NORTH CAROLINA PROFESSIONAL SEAL 027373 ENGINEER SUSAN C. LANCASTER

DocuSigned by: Susan C. Lancaster 10/3/2014

D8F6ACA87BDB400...

MONITORING WELL LOCATIONS

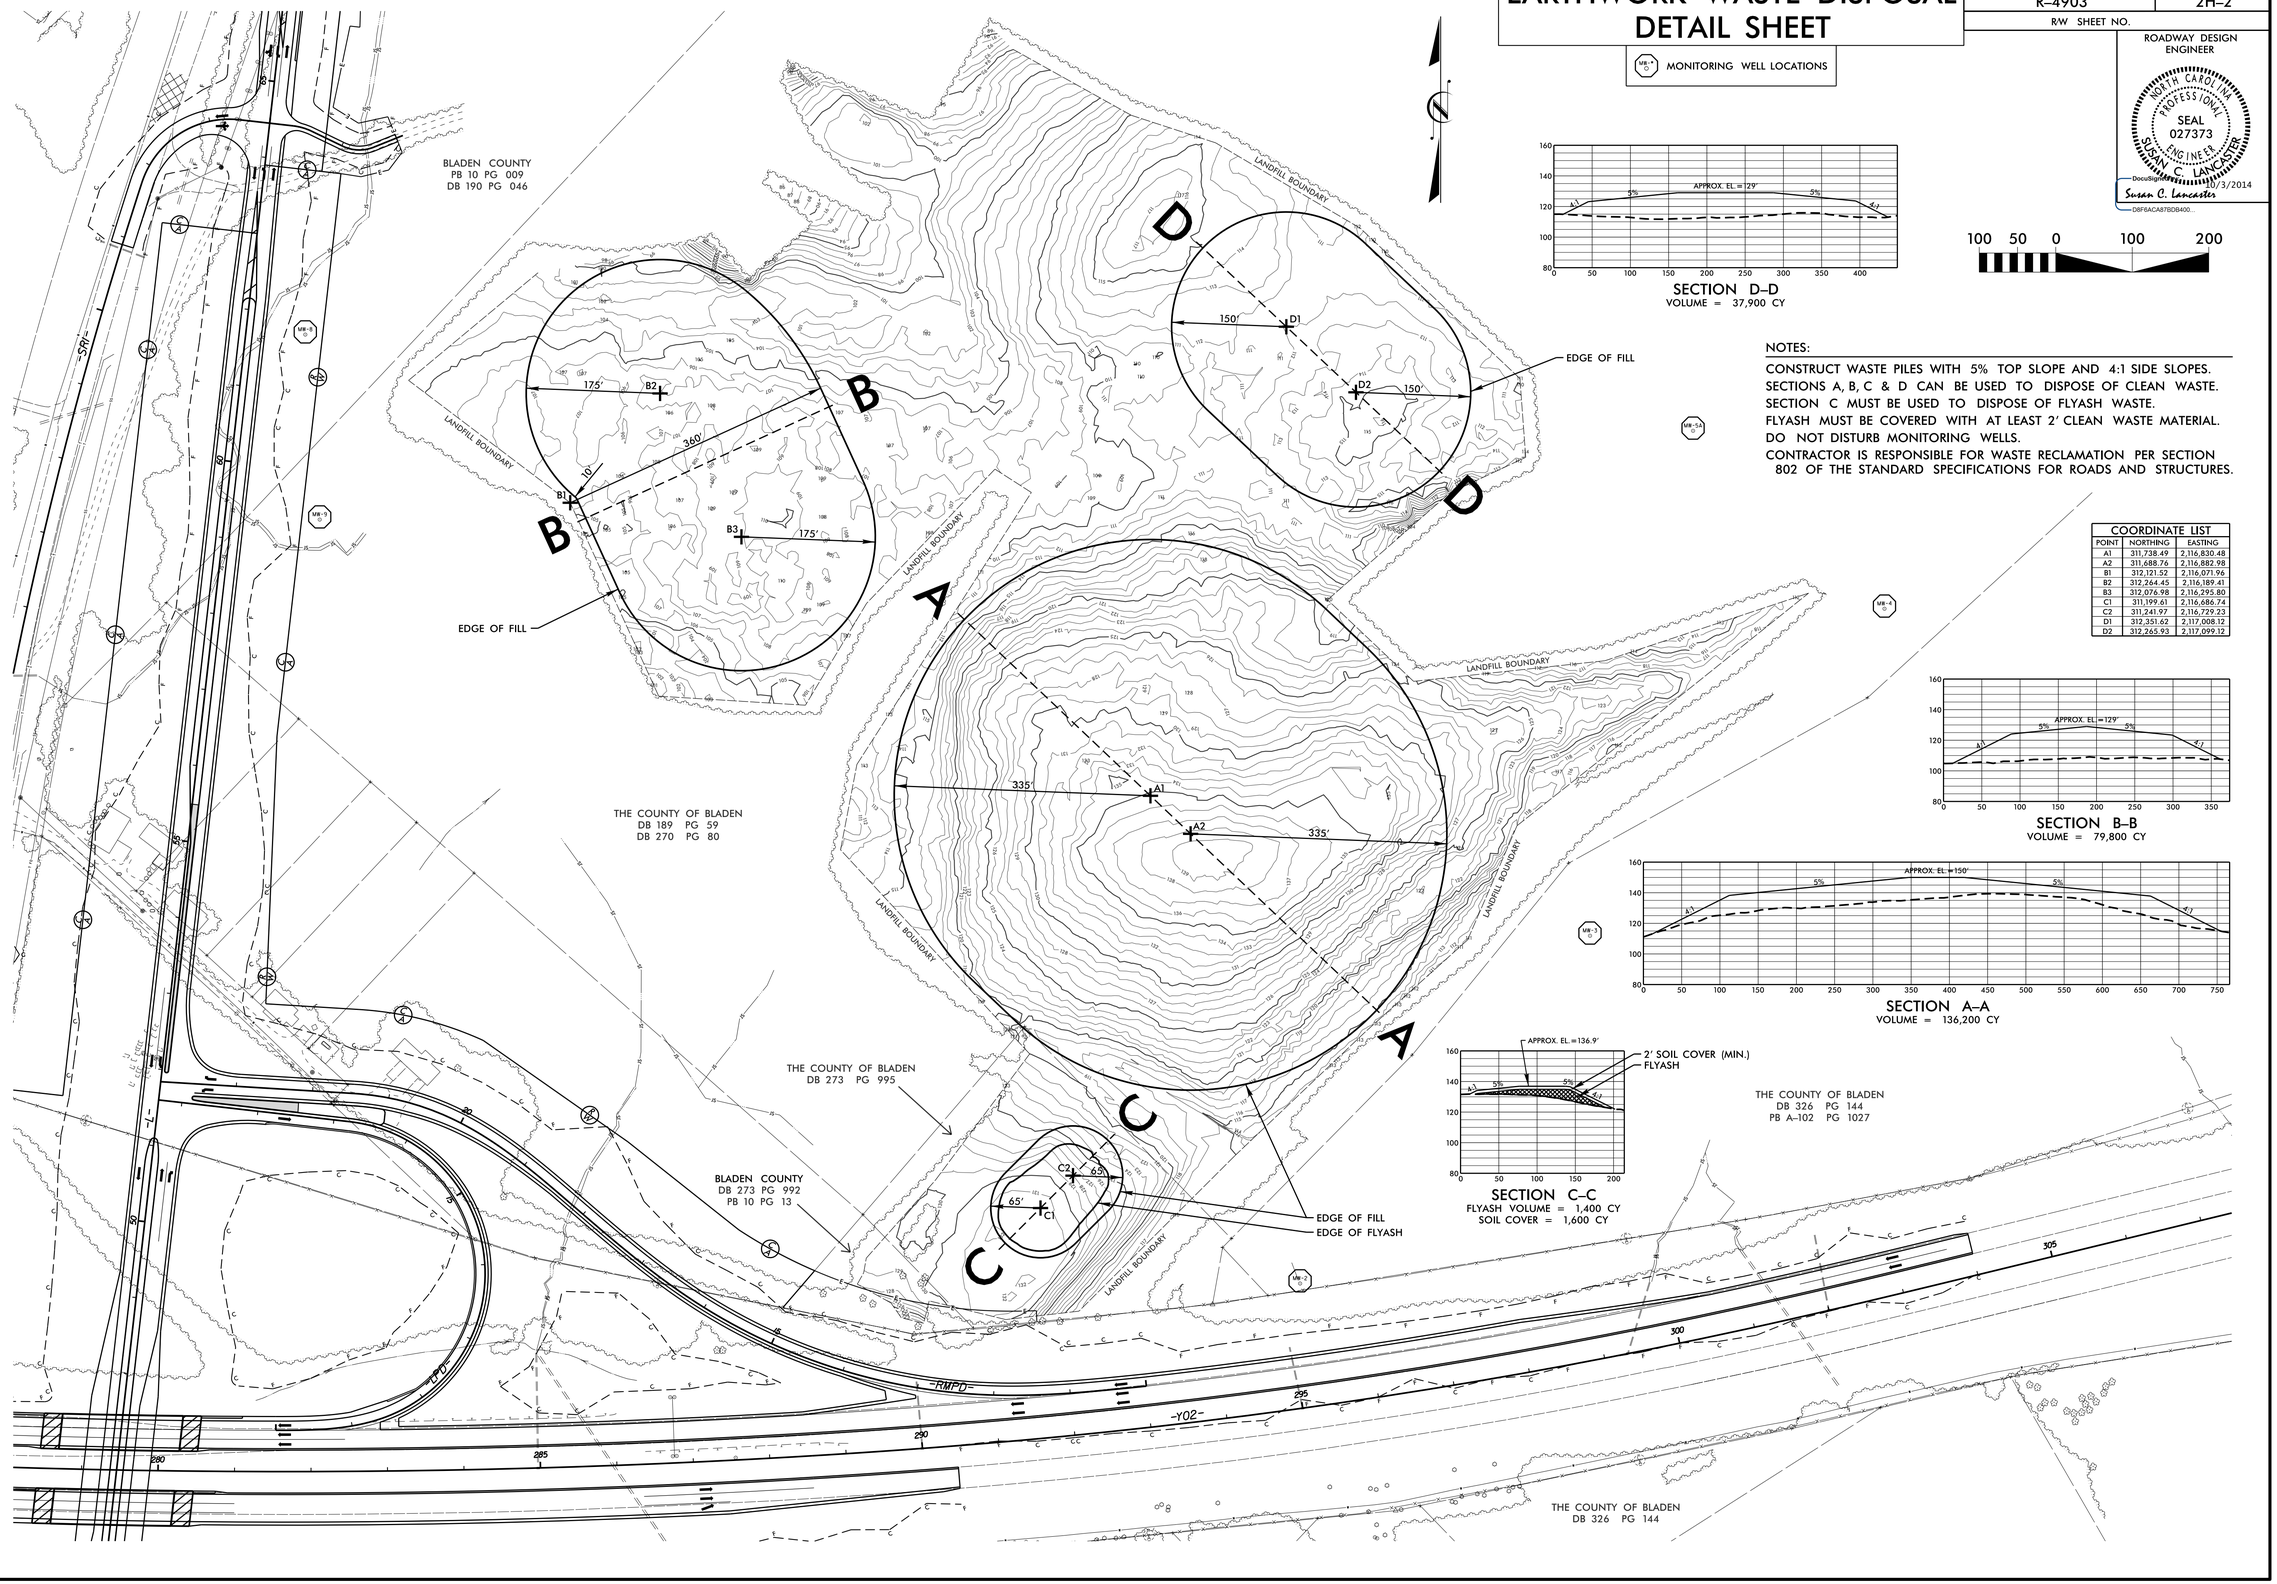

SECTION D–D
VOLUME = 37,900 CY

SECTION B–B
VOLUME = 79,800 CY

SECTION A–A
VOLUME = 136,200 CY

SECTION C–C
FLYASH VOLUME = 1,400 CY
SOIL COVER = 1,600 CY

NOTES:

CONSTRUCT WASTE PILES WITH 5% TOP SLOPE AND 4:1 SIDE SLOPES.
SECTIONS A, B, C & D CAN BE USED TO DISPOSE OF CLEAN WASTE.
SECTION C MUST BE USED TO DISPOSE OF FLYASH WASTE.
FLYASH MUST BE COVERED WITH AT LEAST 2' CLEAN WASTE MATERIAL.
DO NOT DISTURB MONITORING WELLS.
CONTRACTOR IS RESPONSIBLE FOR WASTE RECLAMATION PER SECTION 802 OF THE STANDARD SPECIFICATIONS FOR ROADS AND STRUCTURES.

COORDINATE LIST

POINT	NORTHING	EASTING
A1	311,738.49	2,116,830.48
A2	311,688.76	2,116,882.98
B1	312,121.52	2,116,071.96
B2	312,264.45	2,116,189.41
B3	312,076.98	2,116,295.80
C1	311,199.61	2,116,686.74
C2	311,241.97	2,116,729.23
D1	312,351.62	2,117,008.12
D2	312,265.93	2,117,099.12

REVISIONS

8/17/99

30-SEP-2014 12:30
R:\Roadway\Corridor Modeling\R4903_Rdy_cmd_landfill_revised.dgn
$$$$USERNAME$$$$