PROJECT REFERENCE NO.	SHEET NO.
R-4903	17

ROADWAY DESIGN ENGINEER
NORTH CAROLINA PROFESSIONAL SEAL 027373 ENGINEER SUSAN C. LANCASTER
DocuSigned by: Susan C. Lancaster 10/7/2014
D8F64CA87BDB400...

HYDRAULICS ENGINEER
NORTH CAROLINA PROFESSIONAL SEAL 019721 ENGINEER WILLIAM H. ELAM, JR.
DocuSigned by: W. H. Elam, Jr. 10/7/2014
303BEB183A1472...

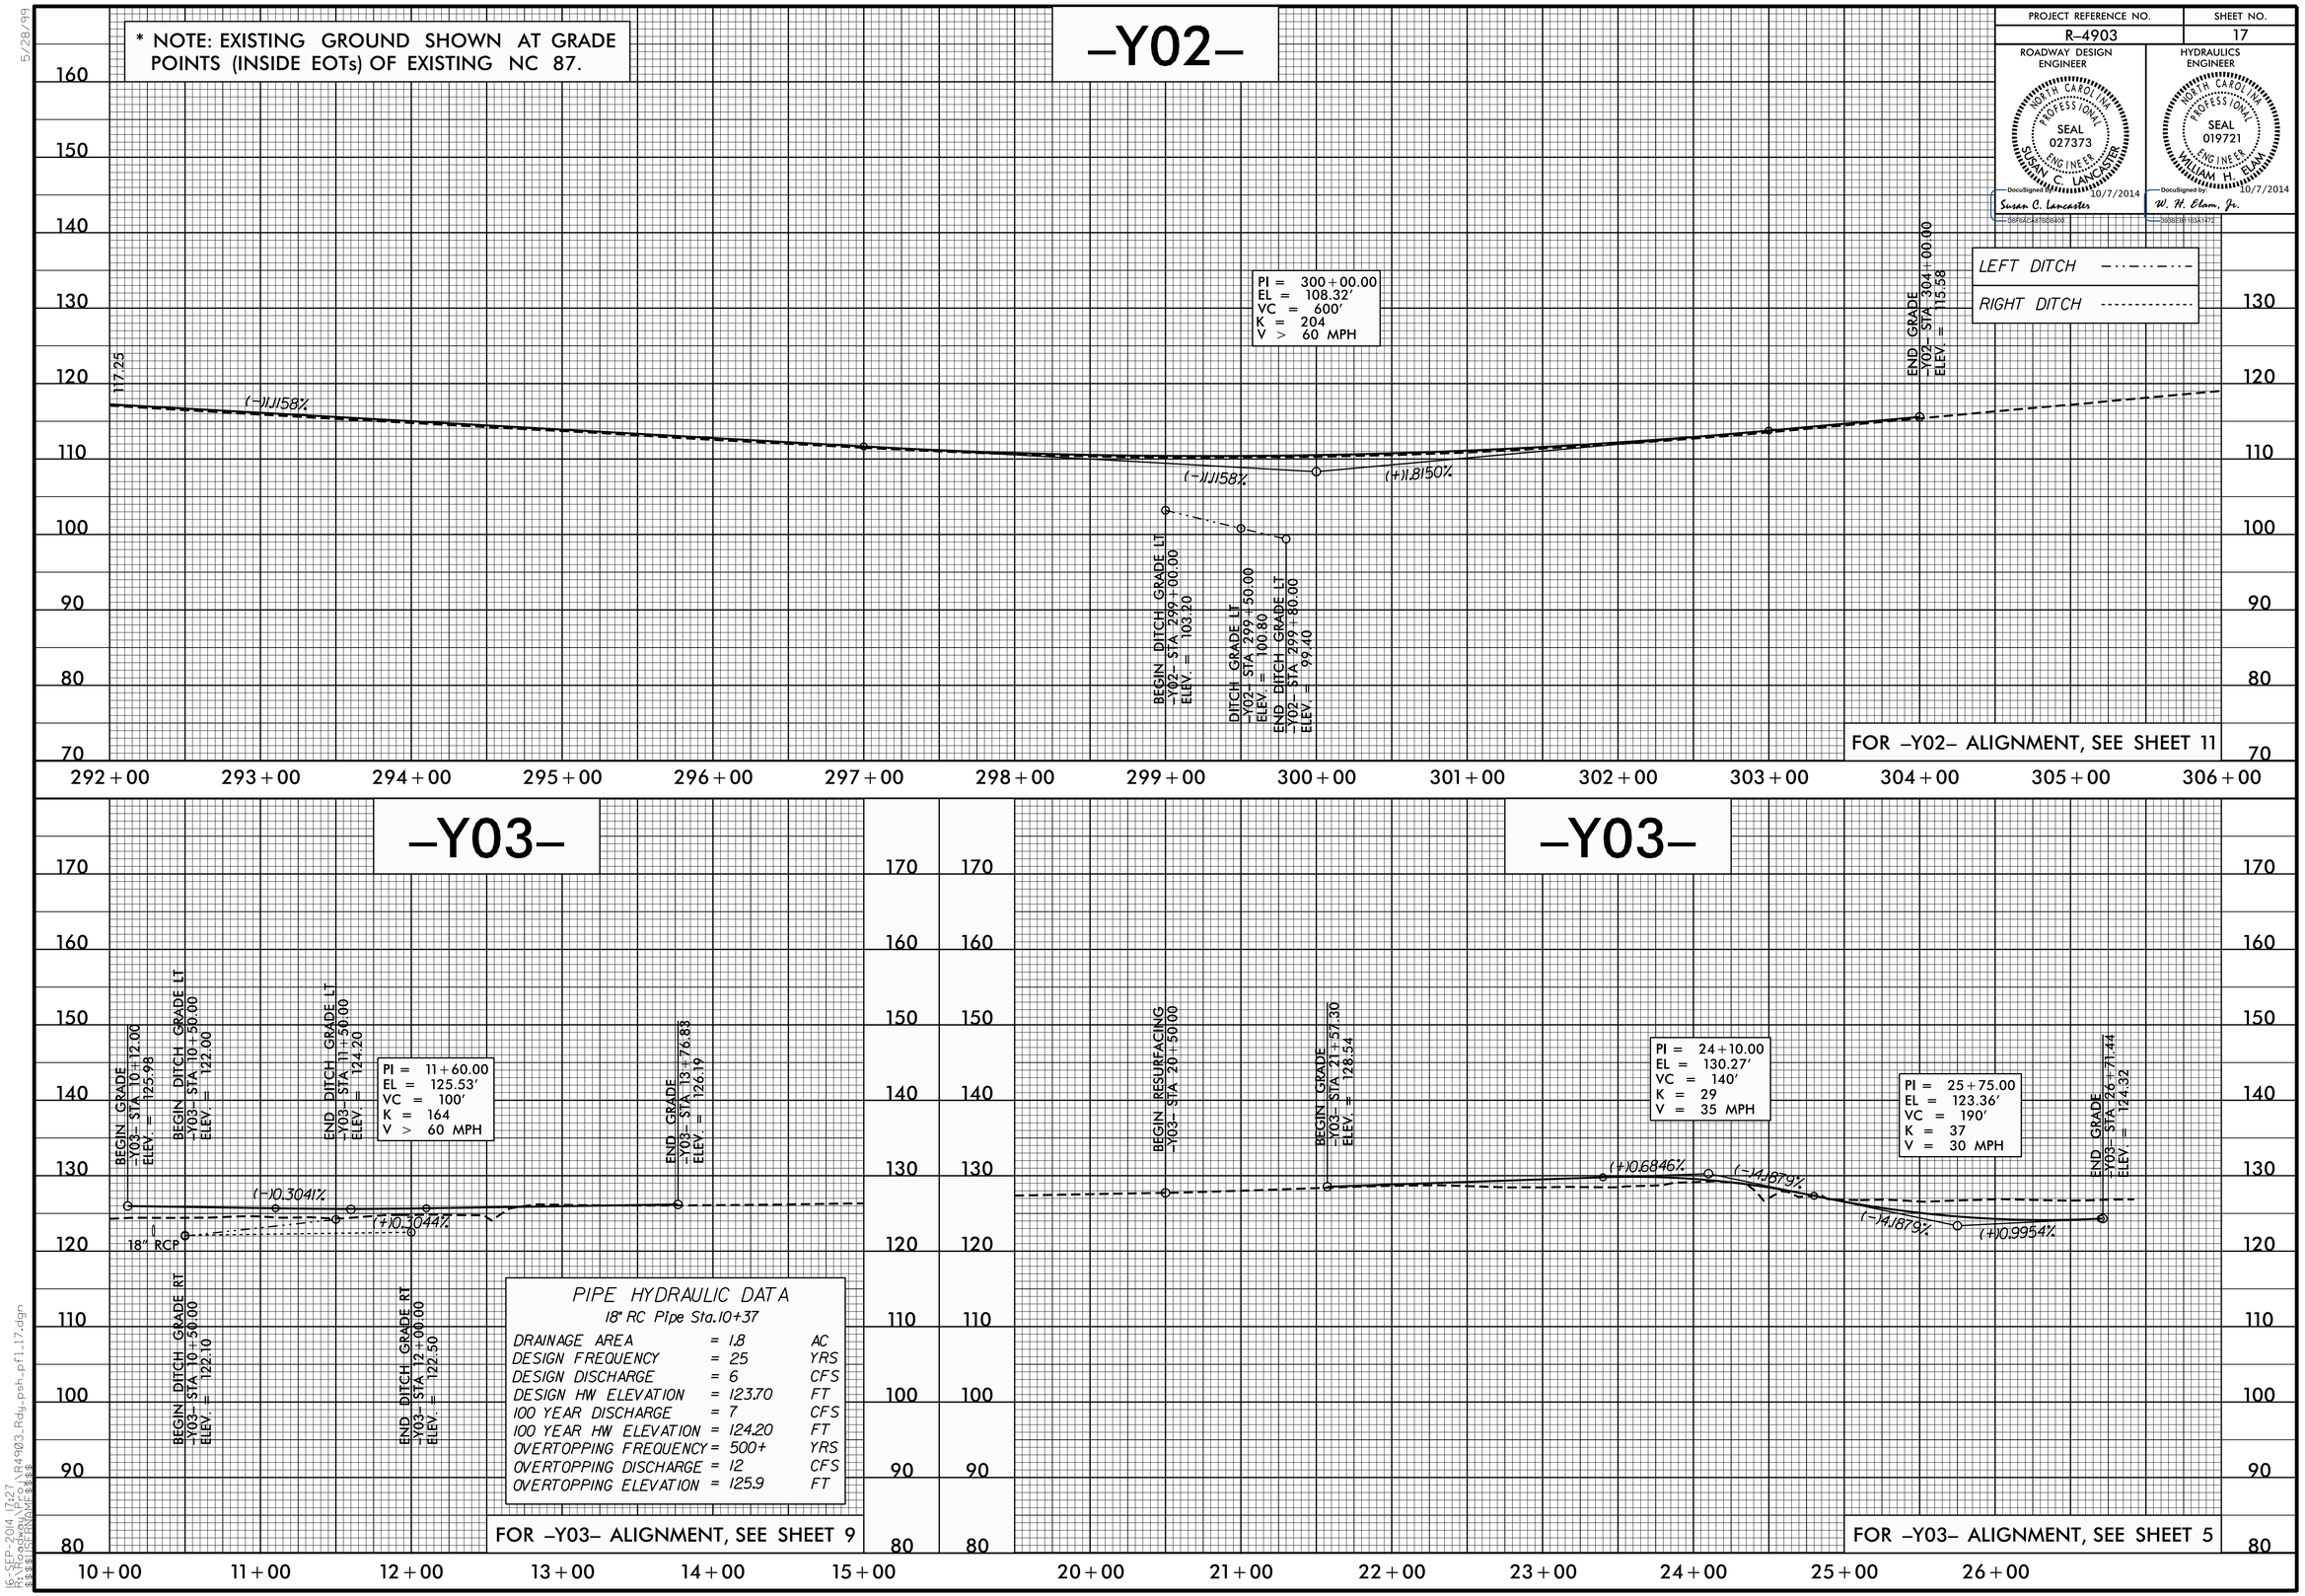

5/28/99

16-SEP-2014 17:27
R:\Roadway\Proj\R4903_Rdy_psh_pf1_17.dgn
$$$$USER$$$$ $$$$DATE$$$$