PROJECT REFERENCE NO.	SHEET NO.
R-4903	11
R/W SHEET NO.	

ROADWAY DESIGN ENGINEER
NORTH CAROLINA PROFESSIONAL SEAL 027373 ENGINEER SUSAN C. LANCASTER
DocuSigned by: Susan C. Lancaster D8F6ACA87BDB400... 10/7/2014

HYDRAULICS ENGINEER
NORTH CAROLINA PROFESSIONAL SEAL 019721 ENGINEER WILLIAM H. ELAM, JR.
DocuSigned by: W. H. Elam, Jr. 393BEB1163A1472... 10/7/2014

REVISIONS

8/17/99

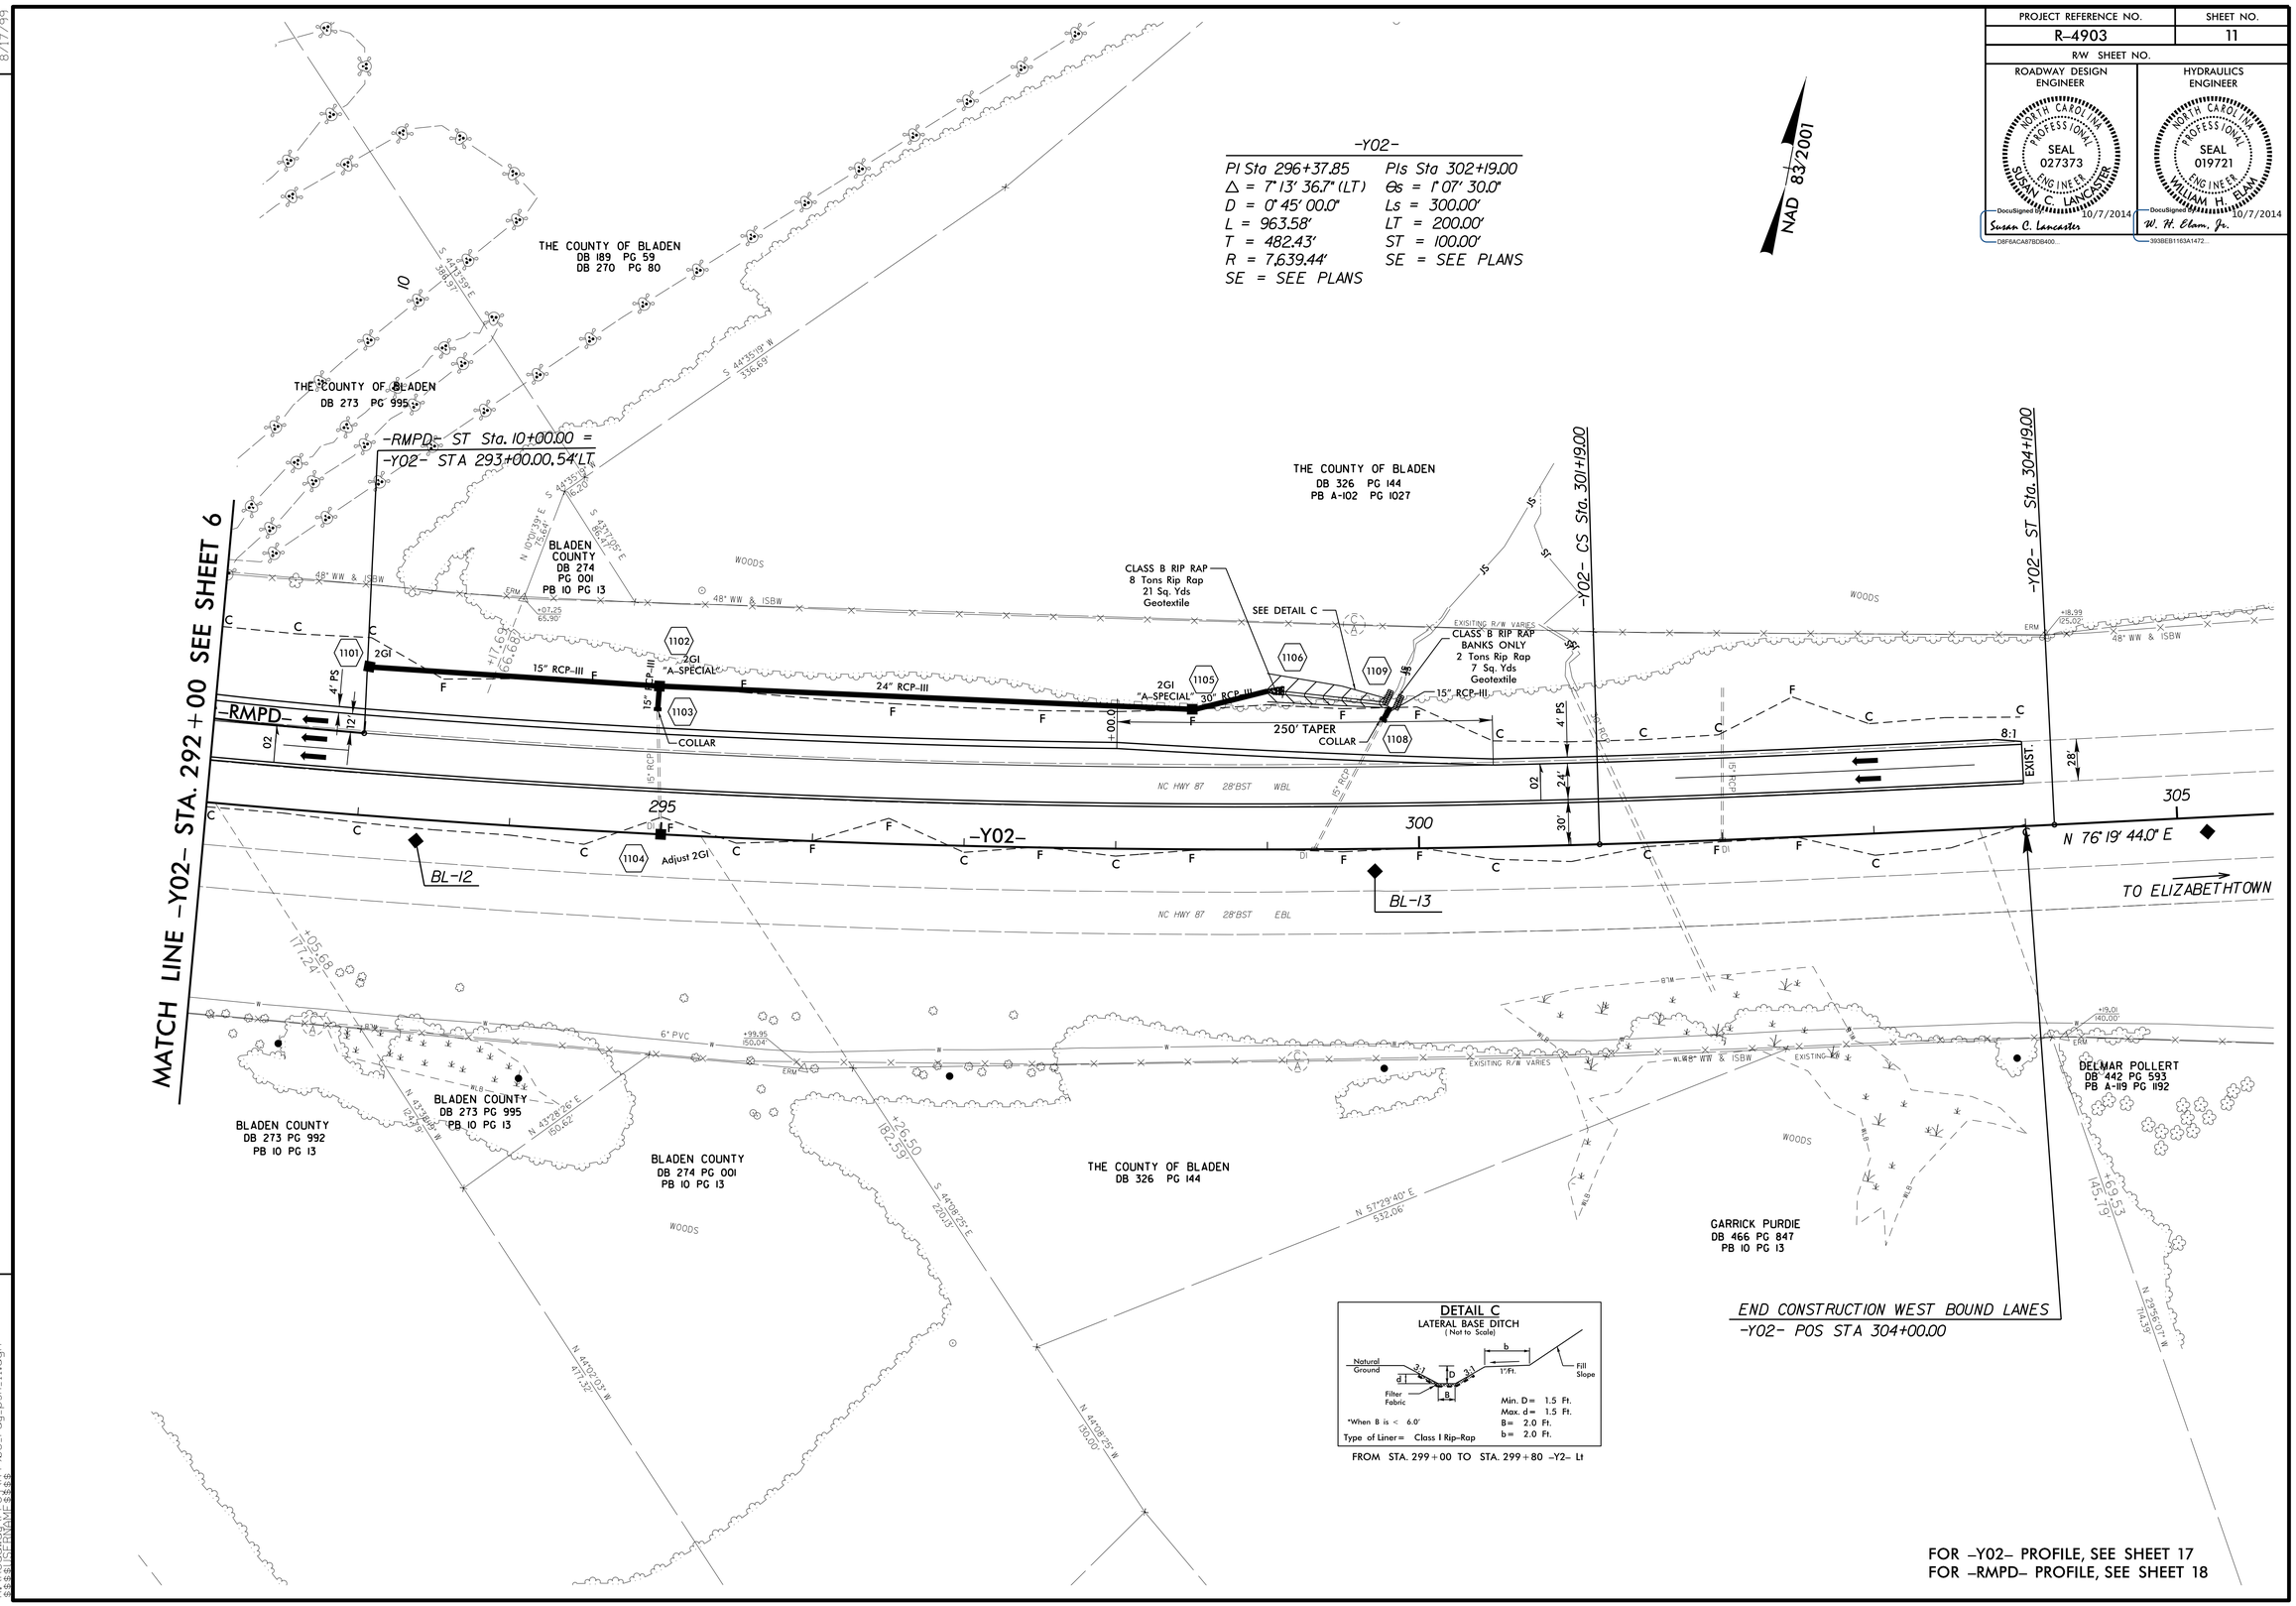

FOR -Y02- PROFILE, SEE SHEET 17
FOR -RMPD- PROFILE, SEE SHEET 18

16-SEP-2014 17:27
S:\Roadway\Proj\R4903_rdy_psh_11.dgn
$$USERNAME$$