PROJECT REFERENCE NO.	SHEET NO.
R-4903	13

ROADWAY DESIGN ENGINEER
NORTH CAROLINA PROFESSIONAL SEAL 027373 ENGINEER SUSAN C. LANCASTER
DocuSigned by: Susan C. Lancaster 11/4/2014
D8F6ACAB7BD8409...

HYDRAULICS ENGINEER
NORTH CAROLINA PROFESSIONAL SEAL 019721 ENGINEER WILLIAM H. ELAM, JR.
DocuSigned by: W. H. Elam, Jr. 11/4/2014
7ABCD1169650467...

LEFT DITCH
RIGHT DITCH
UNDERCUT EXCAVATION

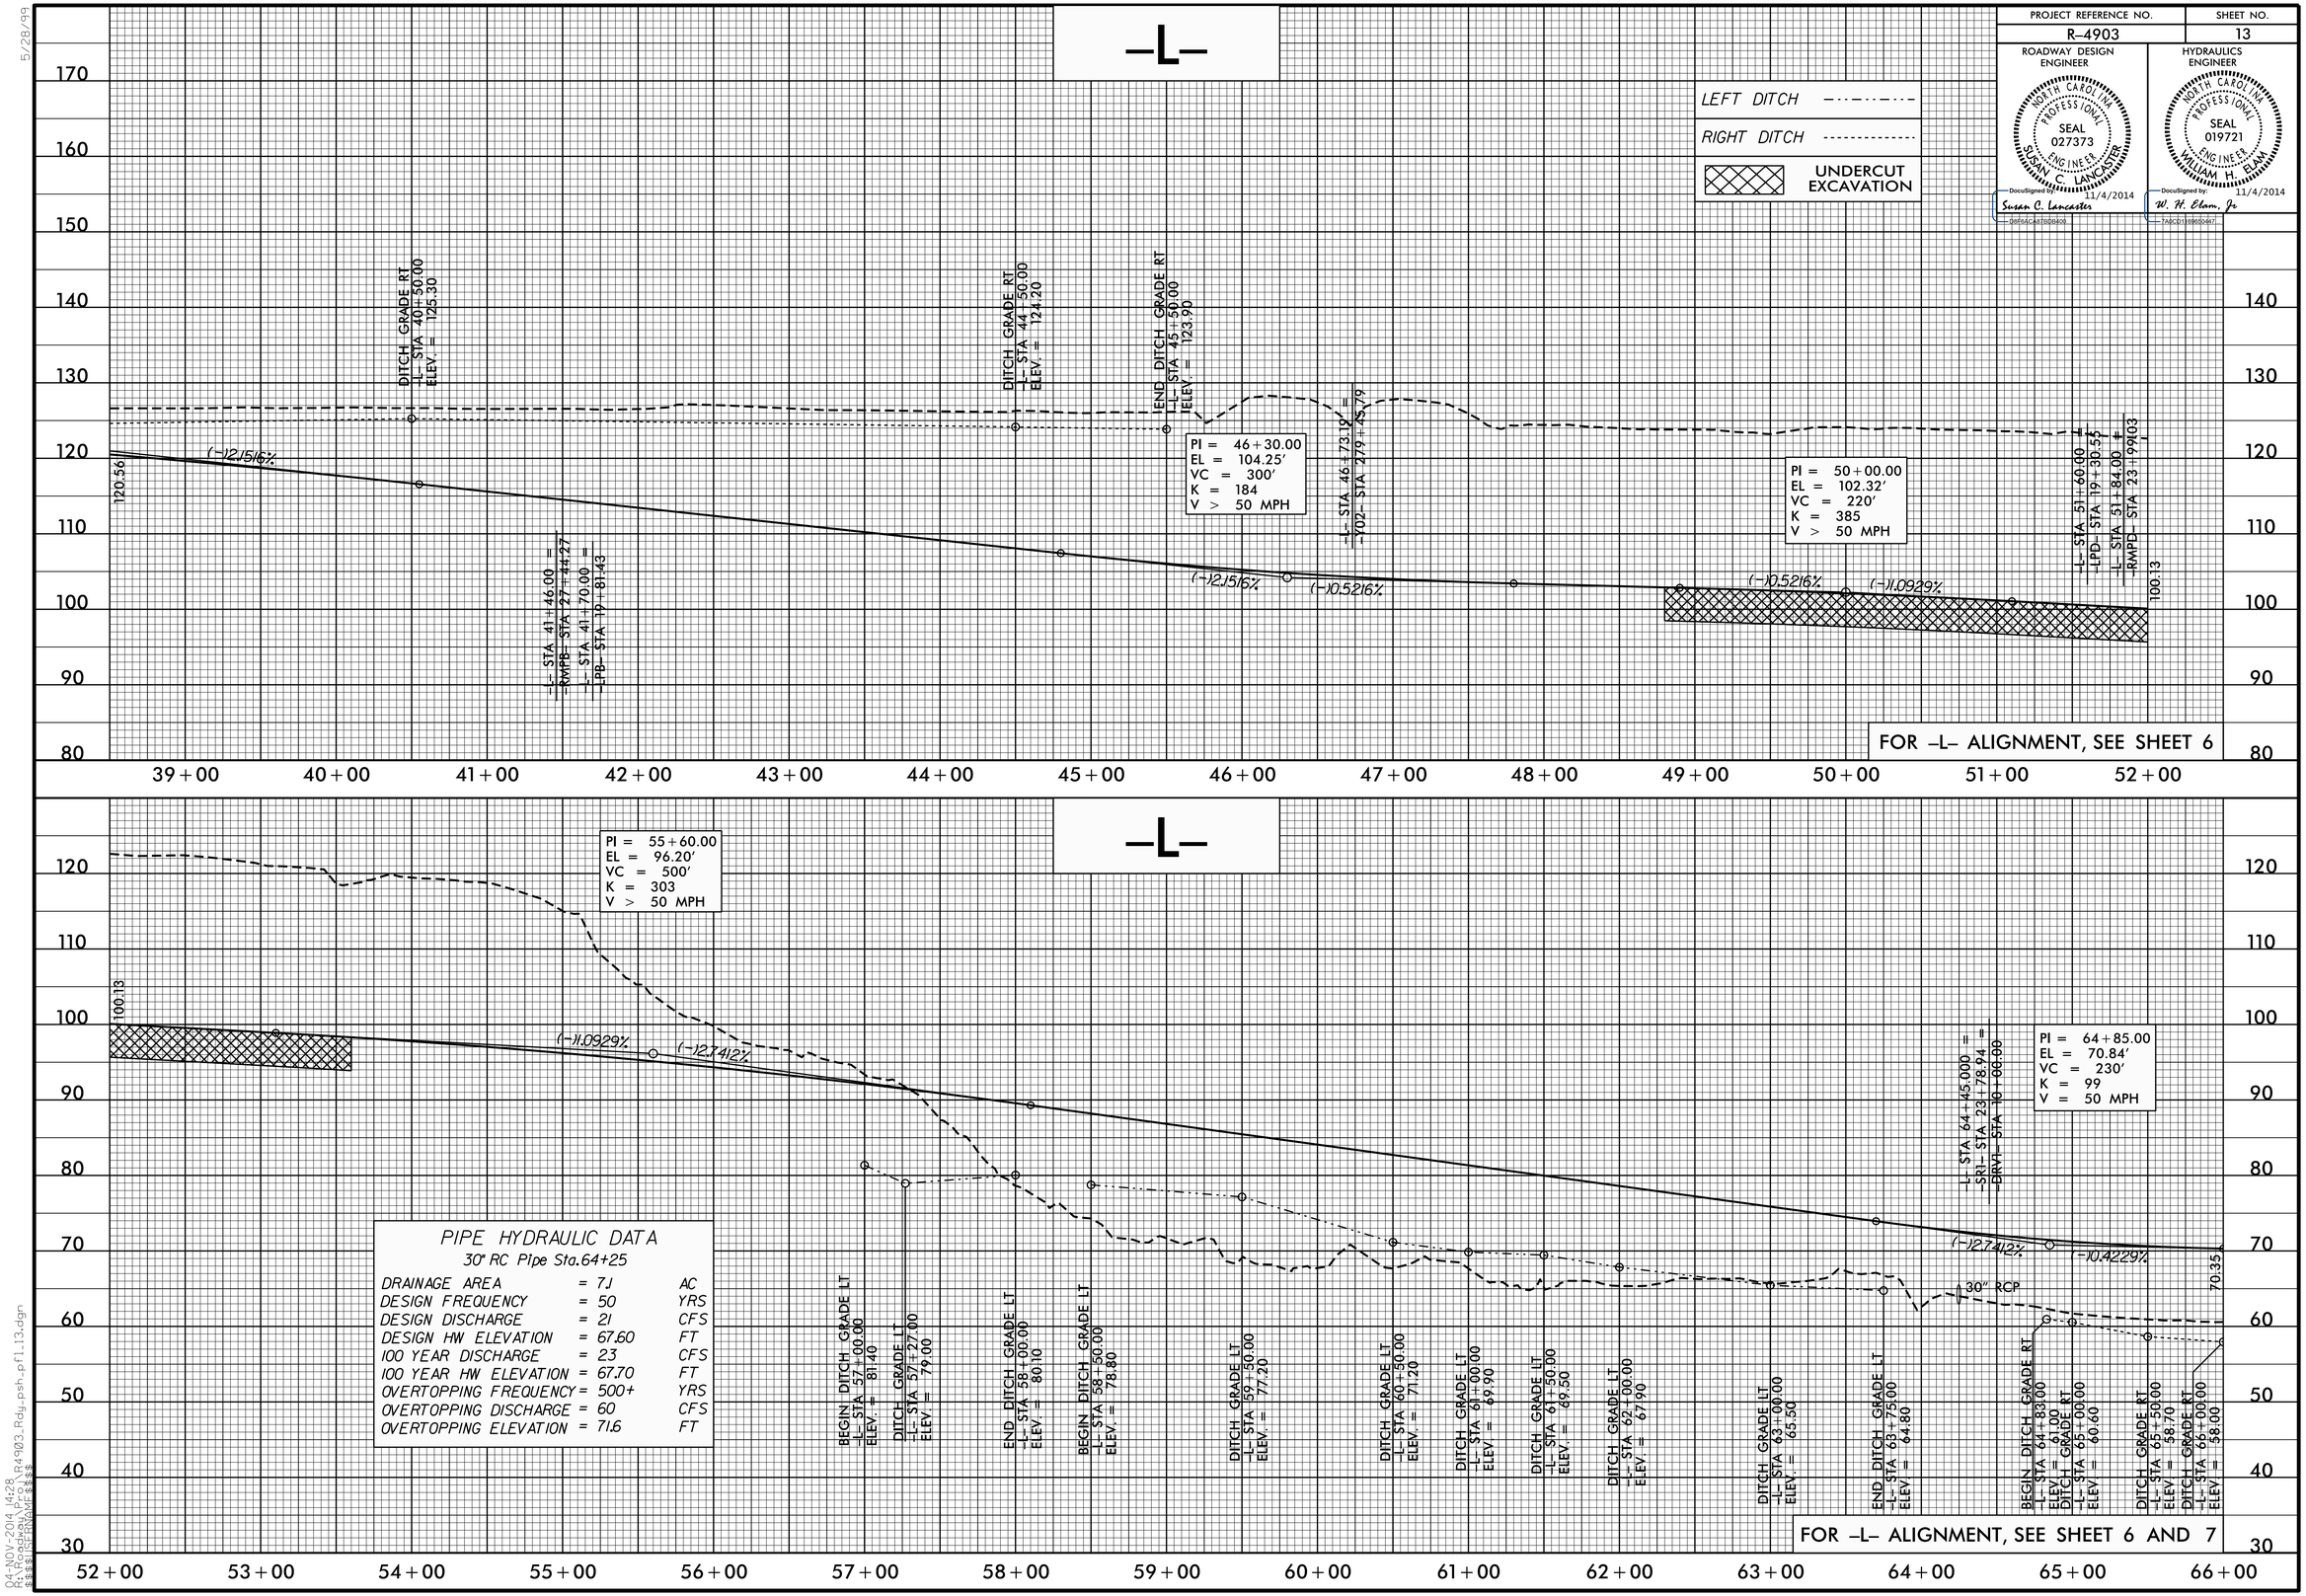

5/28/99

04-NOV-2014 14:28
R:\Roadway\Proj\R4903_Rdy_psh_pf1_13.dgn
$$$$USERNAME$$$$