PHASE 2 DETOUR PLAN SHEET

PROJECT REFERENCE NO.	SHEET NO.
R-4903	2B-3
R/W SHEET NO.	

ROADWAY DESIGN ENGINEER
NORTH CAROLINA PROFESSIONAL SEAL 027373 ENGINEER SUSAN C. LANCASTER
DocuSigned by: Susan C. Lancaster 10/7/2014
D8F6ACA87BDB400...

HYDRAULICS ENGINEER
NORTH CAROLINA PROFESSIONAL SEAL 019721 ENGINEER WILLIAM H. ELAM, JR.
DocuSigned by: W. H. Elam, Jr. 10/7/2014
393BEB1163A1472...

-DET2-

PI Sta 11+91.26	PI Sta 15+26.02	PI Sta 20+33.91
Δ = 13° 58' 44.9" (LT)	Δ = 10° 39' 00.0" (RT)	Δ = 3° 38' 41.9" (LT)
D = 3° 40' 22.1"	D = 3° 40' 22.1"	D = 0° 30' 06.4"
L = 380.61'	L = 289.97'	L = 726.42'
T = 191.26'	T = 145.40'	T = 363.33'
R = 1,560.00'	R = 1,560.00'	R = 11,418.66'
SE = SEE PLANS	SE = SEE PLANS	SE = SEE PLANS

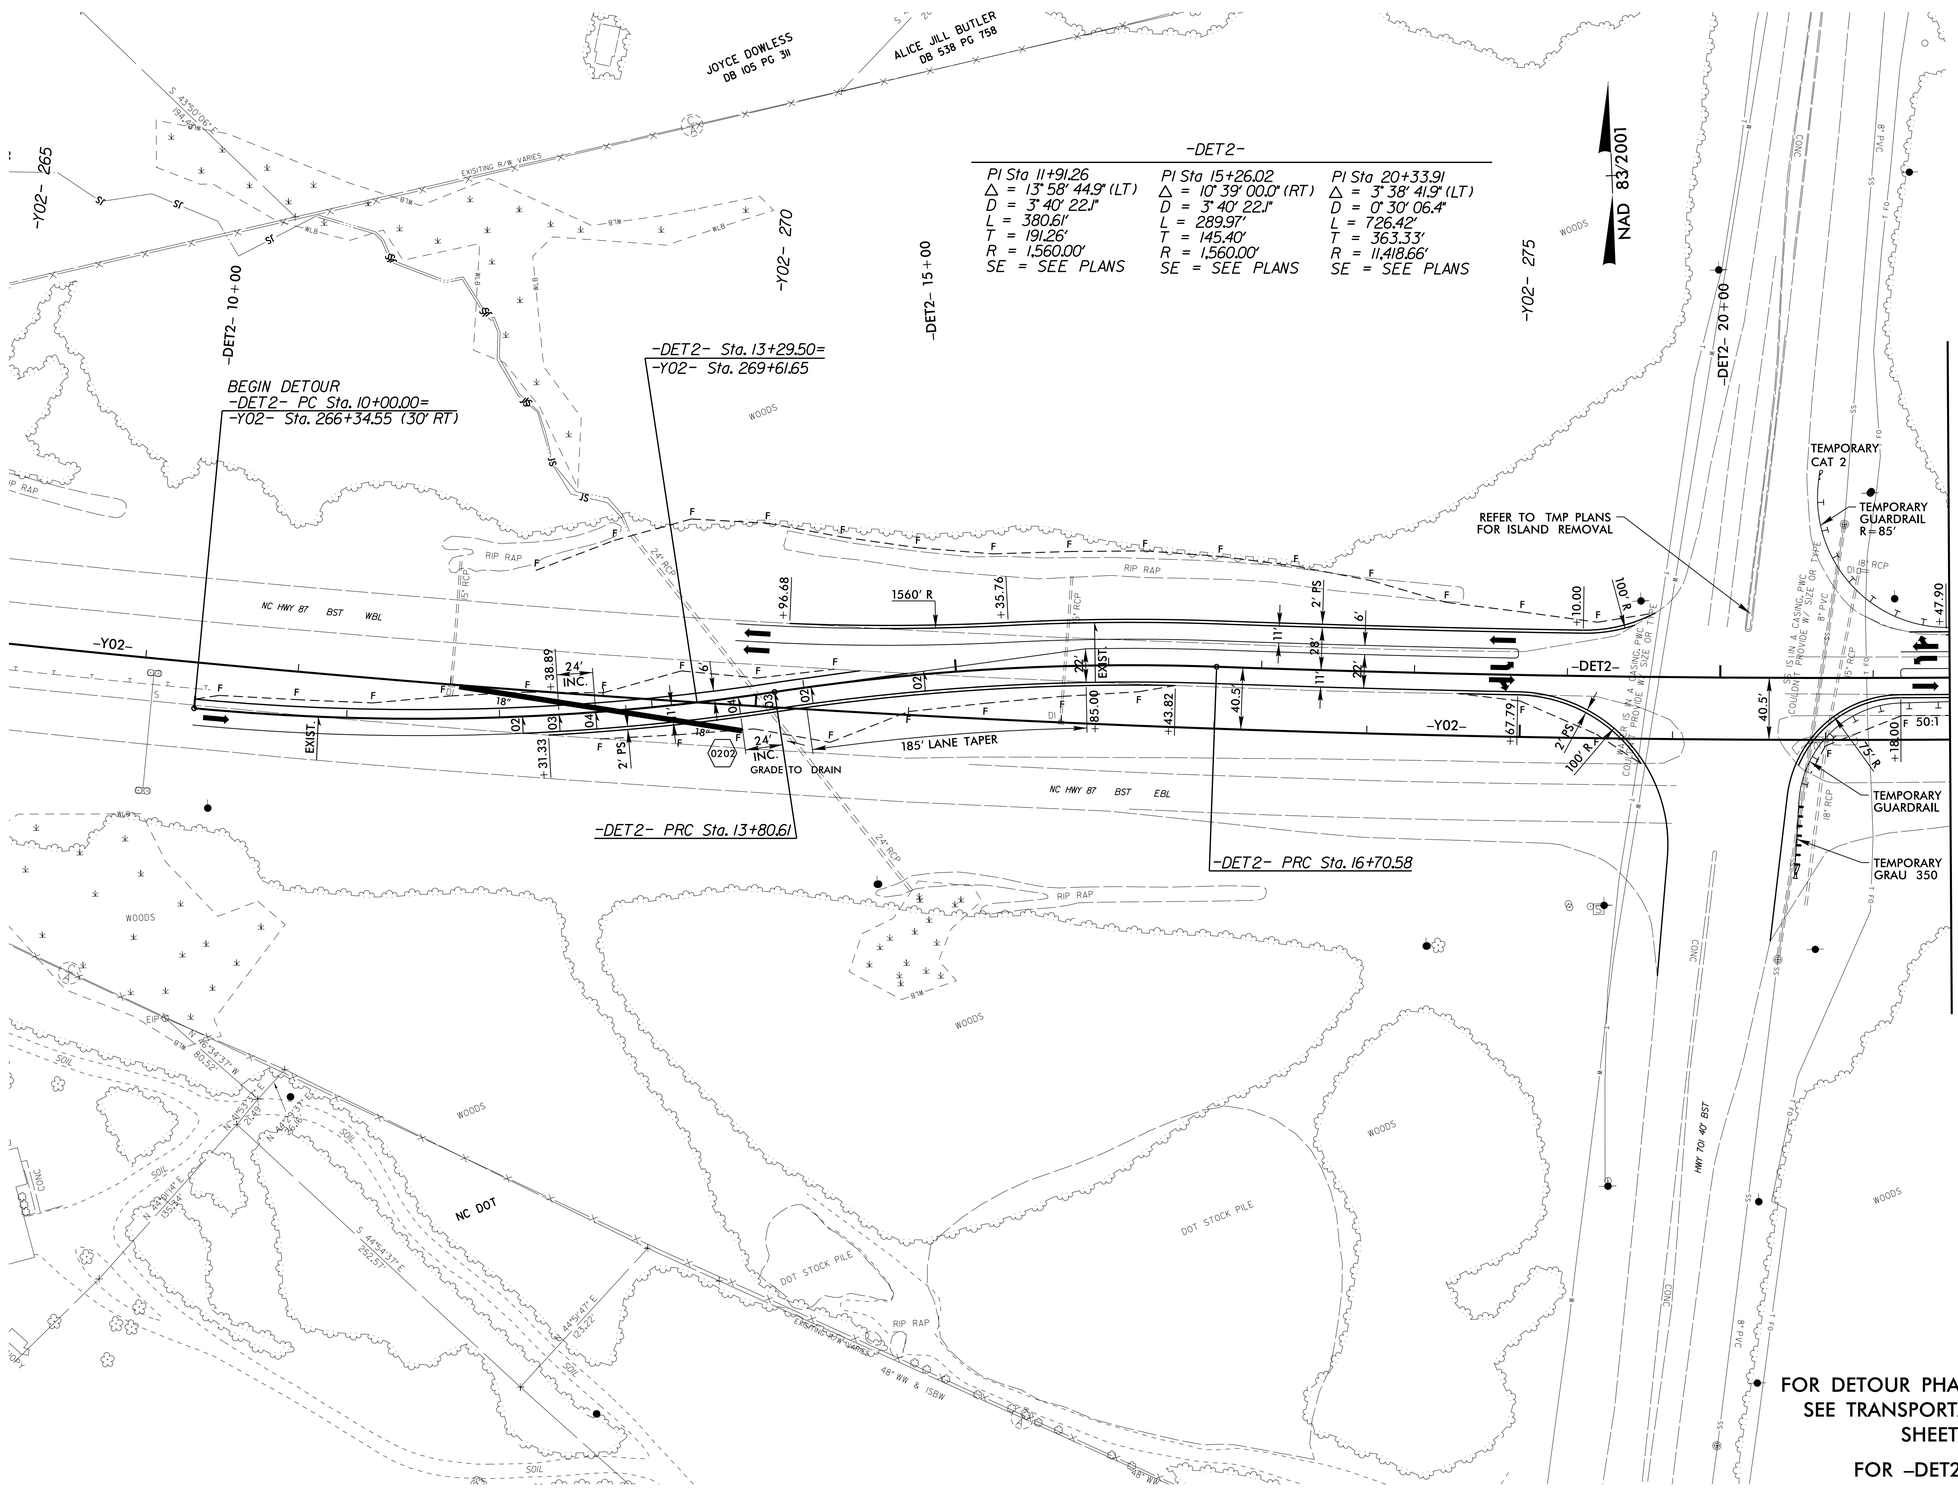

FOR DETOUR PHASING AND TRAFFIC CONTROL, SEE TRANSPORTATION MANAGEMENT PLANS, SHEETS TMP-14 & TMP-15

FOR -DET2- PROFILE, SEE SHEET 22

5/14/99

16-SEP-2014 17:26
R:\Roadway\Proj\R4903_Rdy_det_2B-3.dgn
$$$$USERNAME$$$$