PROJECT REFERENCE NO.	SHEET NO.
R-4903	4
R/W SHEET NO.	

ROADWAY DESIGN ENGINEER
NORTH CAROLINA PROFESSIONAL SEAL 027373 ENGINEER SUSAN C. LANCASTER
DocuSigned by: Susan C. Lancaster D8F6ACA87BDB400... 10/7/2014

HYDRAULICS ENGINEER
NORTH CAROLINA PROFESSIONAL SEAL 019721 ENGINEER WILLIAM H. ELAM
DocuSigned by: W. H. Elam, Jr. 393BEB1163A1472... 10/7/2014

REVISIONS

8/17/99

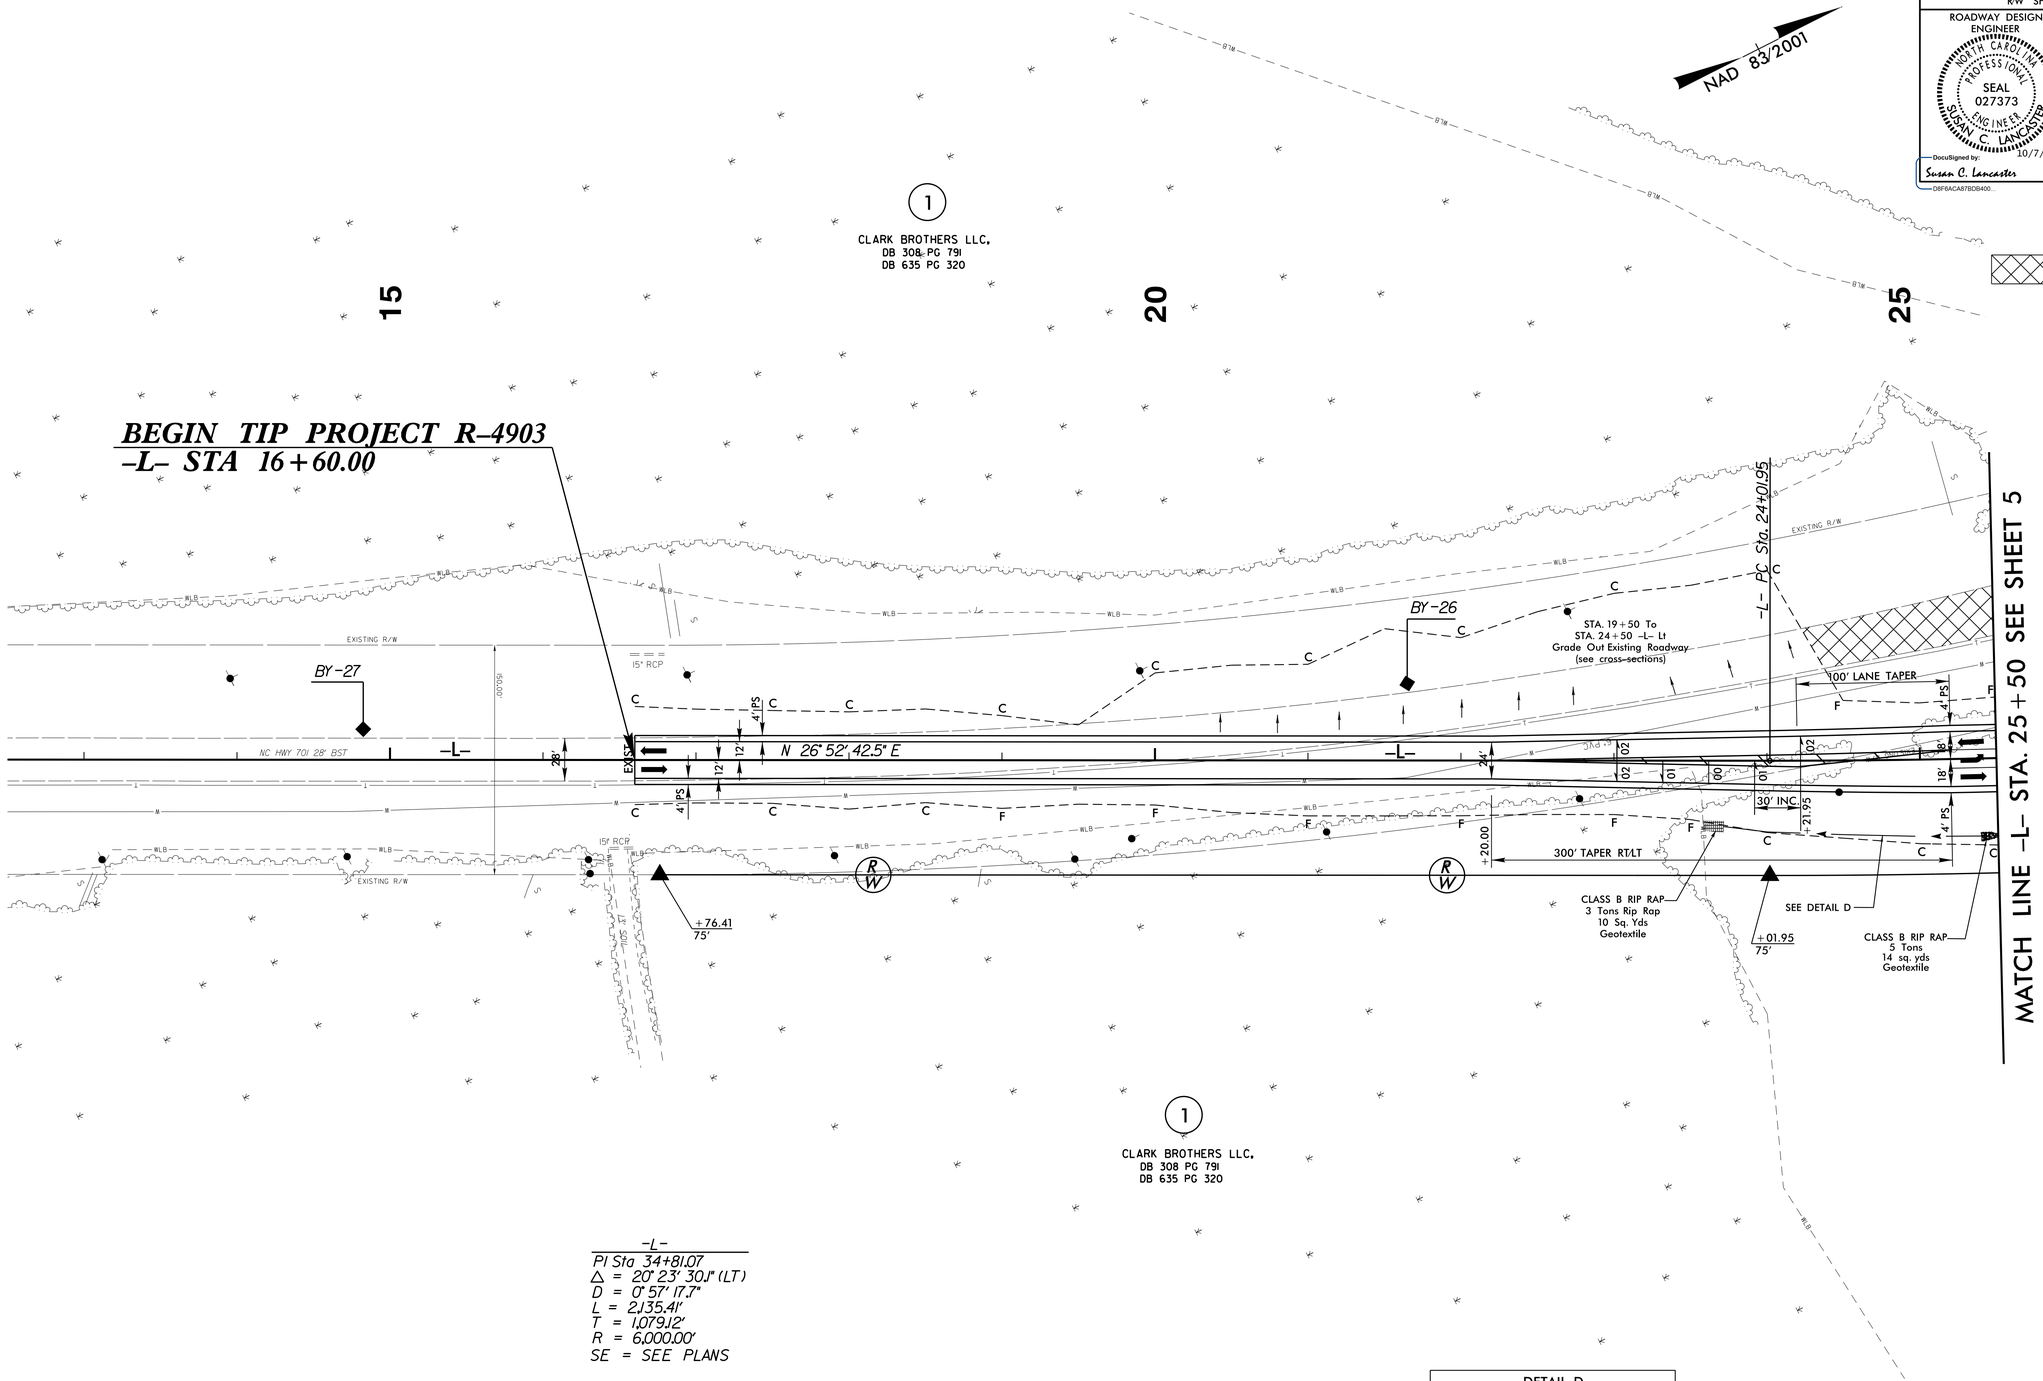

-L-
PI Sta 34+81.07
△ = 20° 23' 30.1" (LT)
D = 0° 57' 17.7"
L = 2,135.41'
T = 1,079.12'
R = 6,000.00'
SE = SEE PLANS

DETAIL D
SPECIAL CUT DITCH
(Not to Scale)

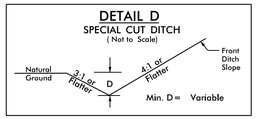

FROM STA. 23+58 TO STA. 29+00 -L- Rt

FOR -L- PROFILE, SEE SHEET 12

16-SEP-2014 17:26
S:\Roadway\Proj\R4903_rdy_psh_4.dgn
$$USERNAME$$