PROJECT REFERENCE NO.	SHEET NO.
R-4903	10
R/W SHEET NO.	
ROADWAY DESIGN ENGINEER	HYDRAULICS ENGINEER
NORTH CAROLINA PROFESSIONAL SEAL 027373 ENGINEER SUSAN C. LANCASTER	NORTH CAROLINA PROFESSIONAL SEAL 019721 ENGINEER WILLIAM H. ELAM, JR.
DocuSigned by: Susan C. Lancaster D8F6ACA87BDB400... 10/7/2014	DocuSigned by: W. H. Elam, Jr. 393BEB1163A1472... 10/7/2014

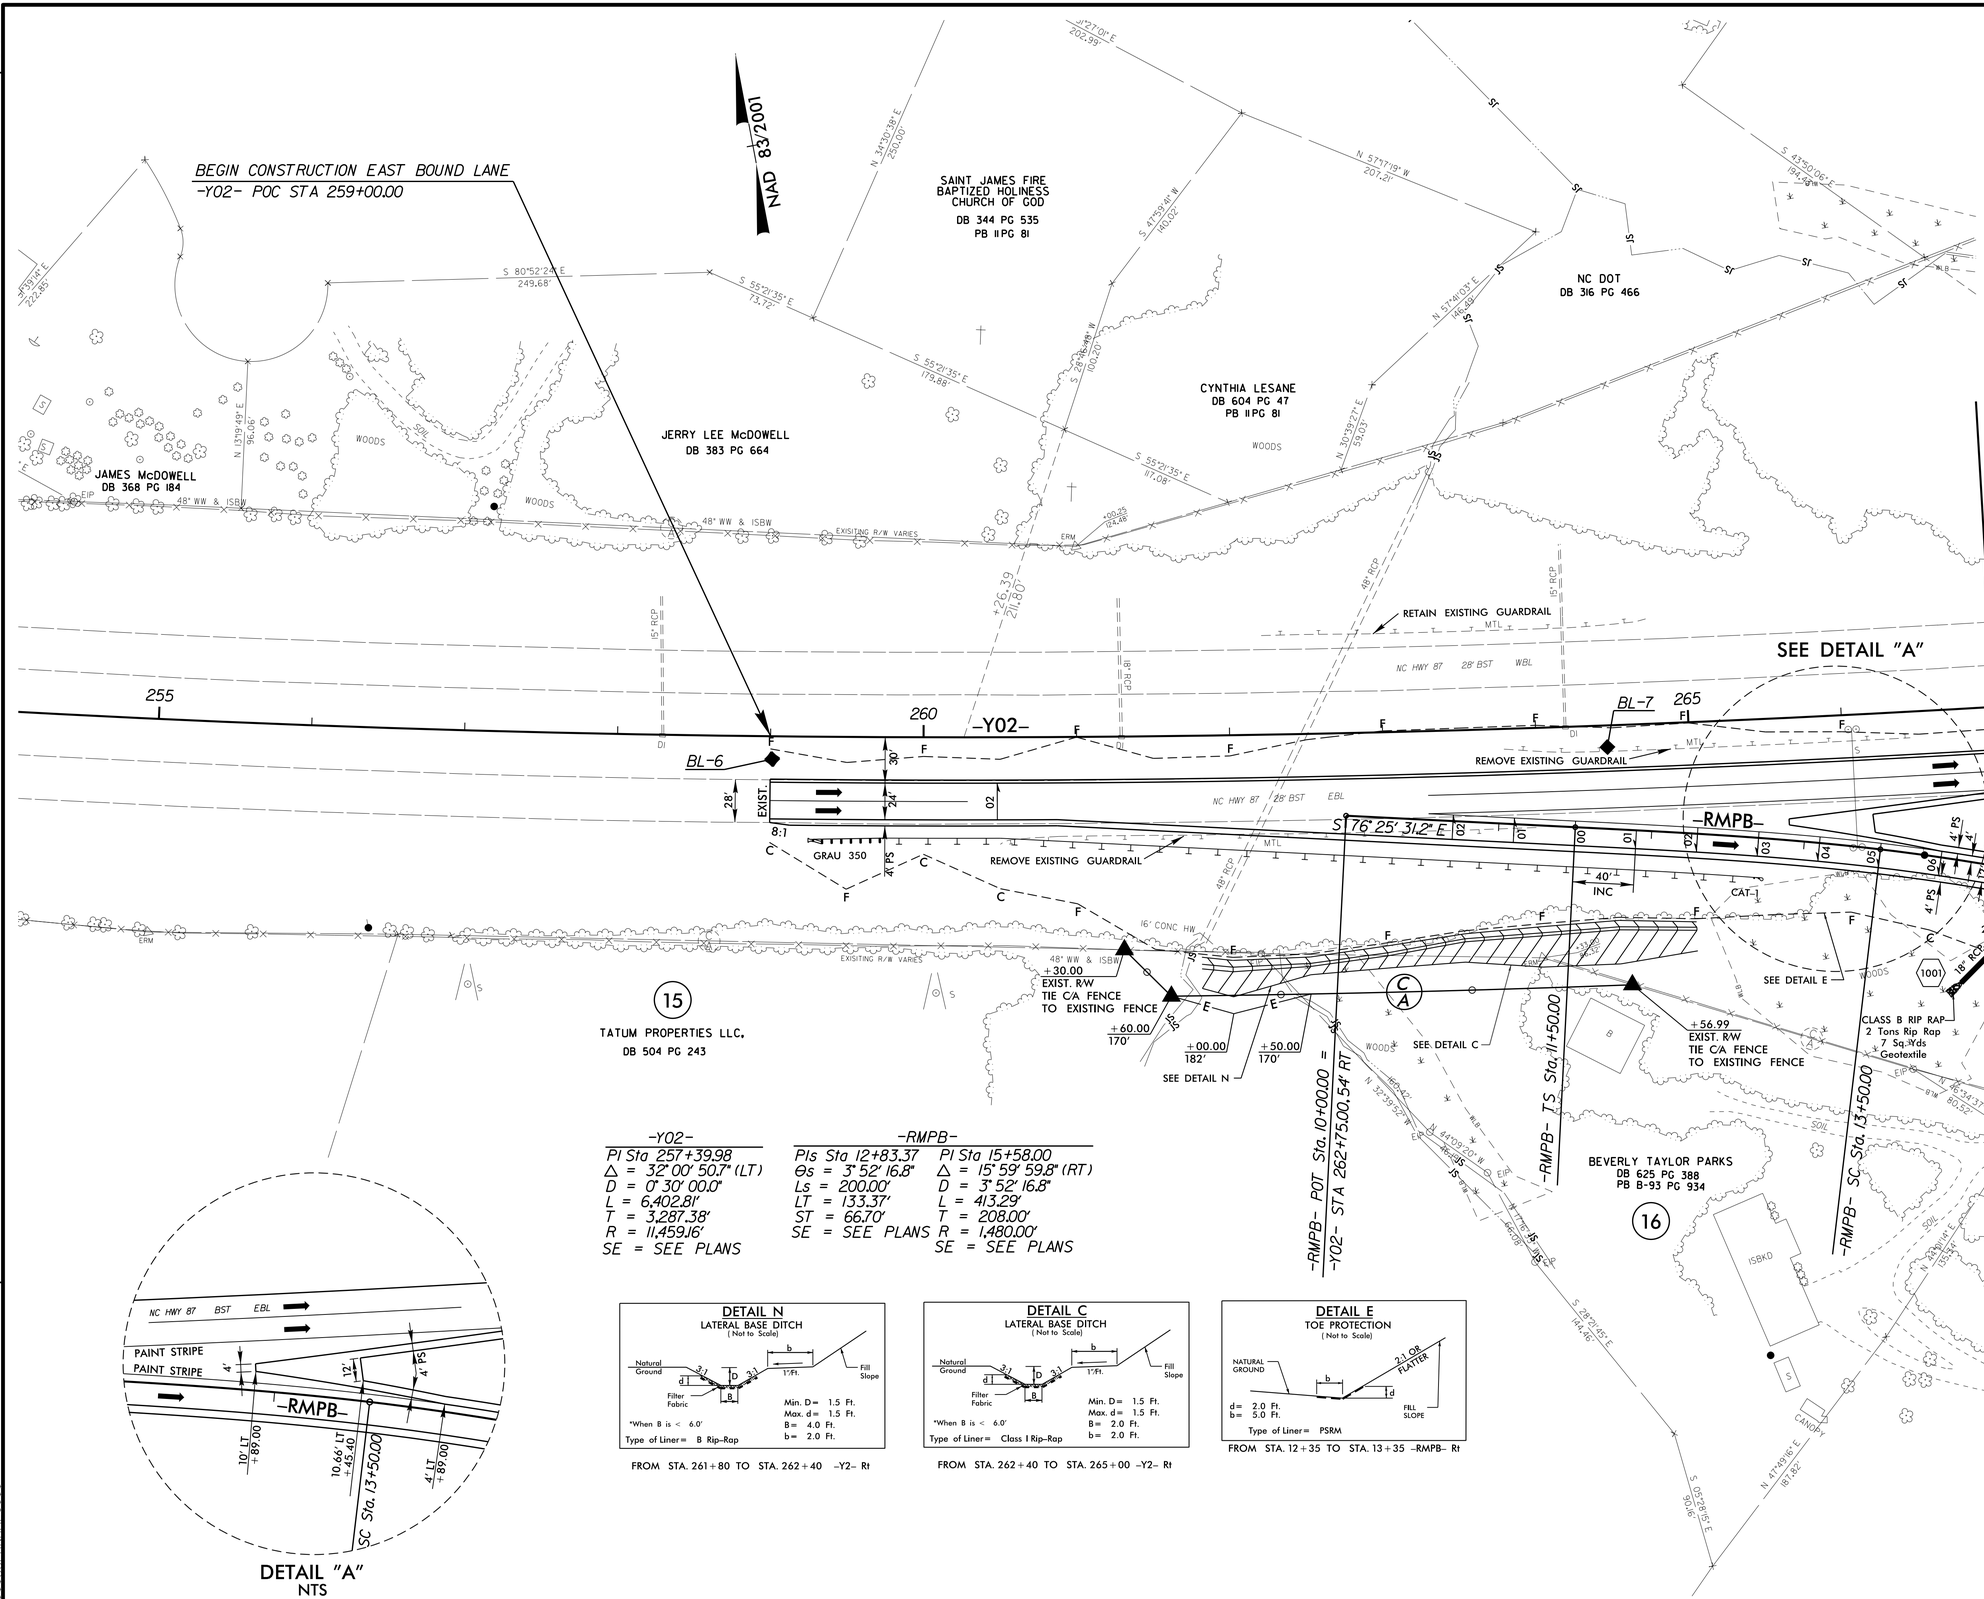

REVISIONS

8/17/99

16-SEP-2014 17:27
R:\Roadway\Proj\R4903_rdy_psh_10.dgn
$$USERNAME$$