PROJECT REFERENCE NO.	SHEET NO.
R-4903	21

ROADWAY DESIGN ENGINEER

NORTH CAROLINA PROFESSIONAL SEAL 027373 ENGINEER SUSAN C. LANCASTER

DocuSigned by: Susan C. Lancaster 10/7/2014
D8F64CA87BDB400

HYDRAULICS ENGINEER

NORTH CAROLINA PROFESSIONAL SEAL 019721 ENGINEER WILLIAM H. ELAM

DocuSigned by: W. H. Elam, Jr. 10/7/2014
593BEB1183A1472...

–DET1–

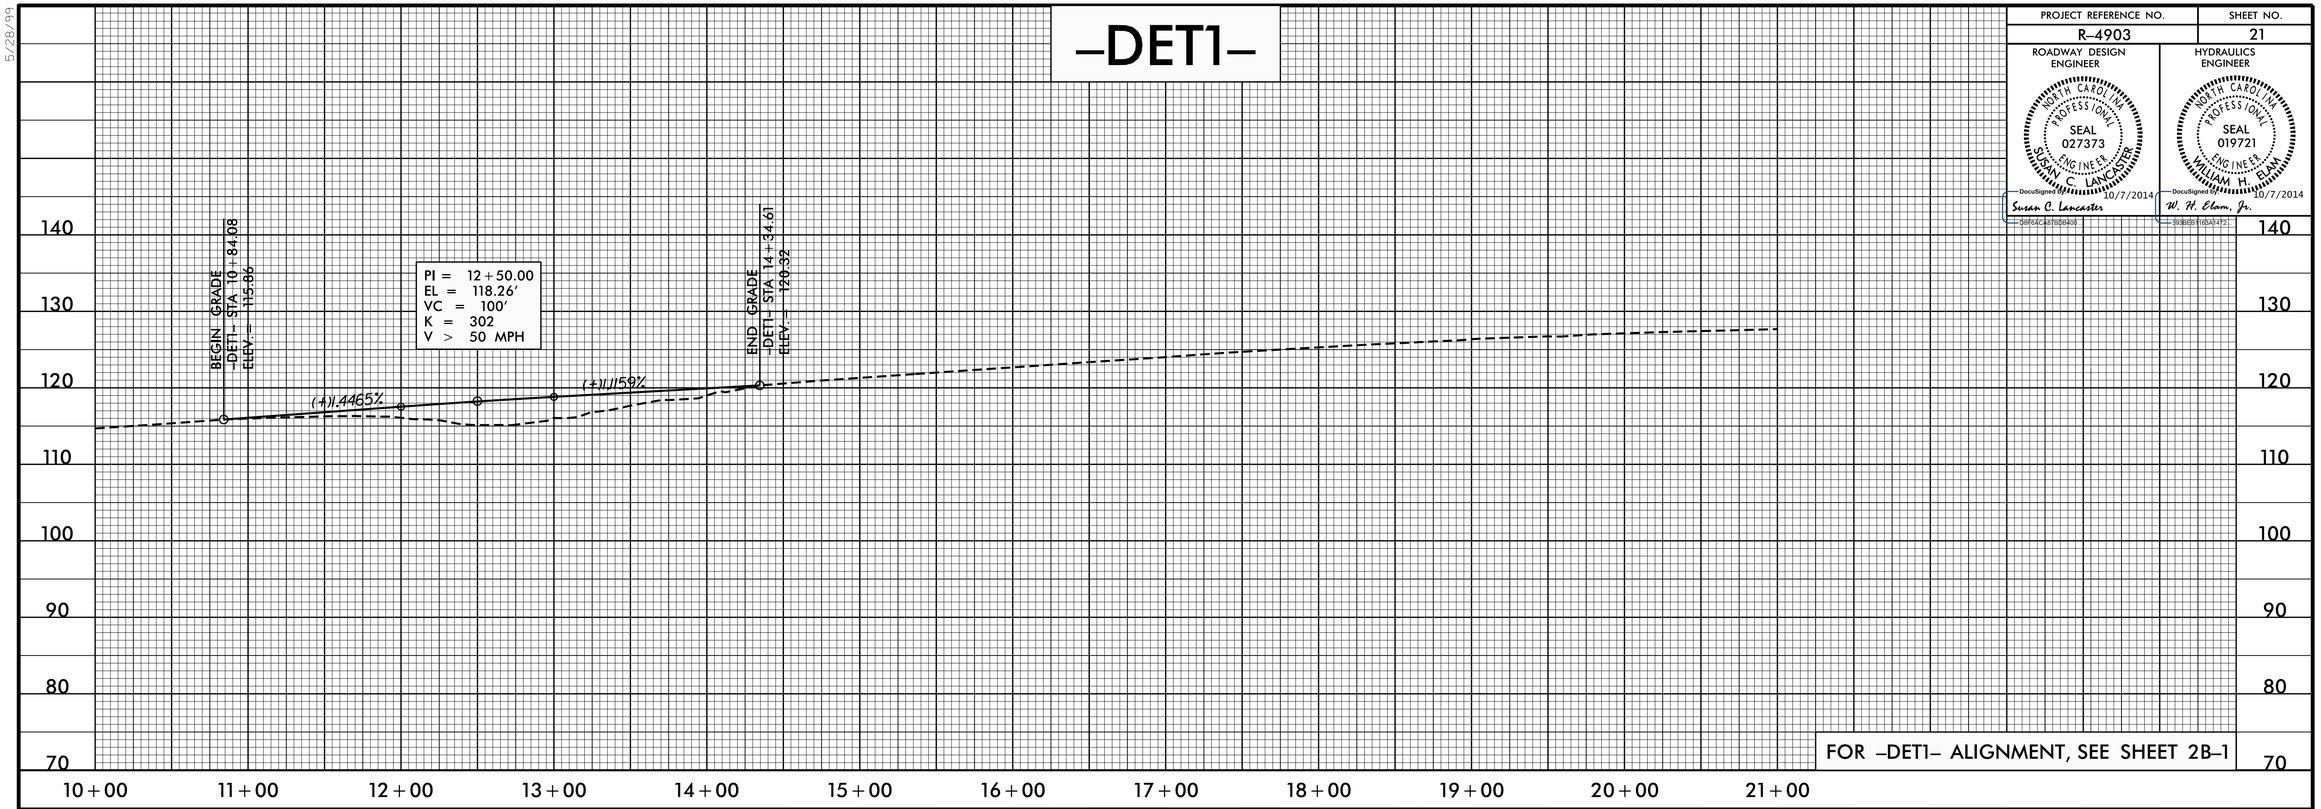

FOR –DET1– ALIGNMENT, SEE SHEET 2B–1

–DET1–

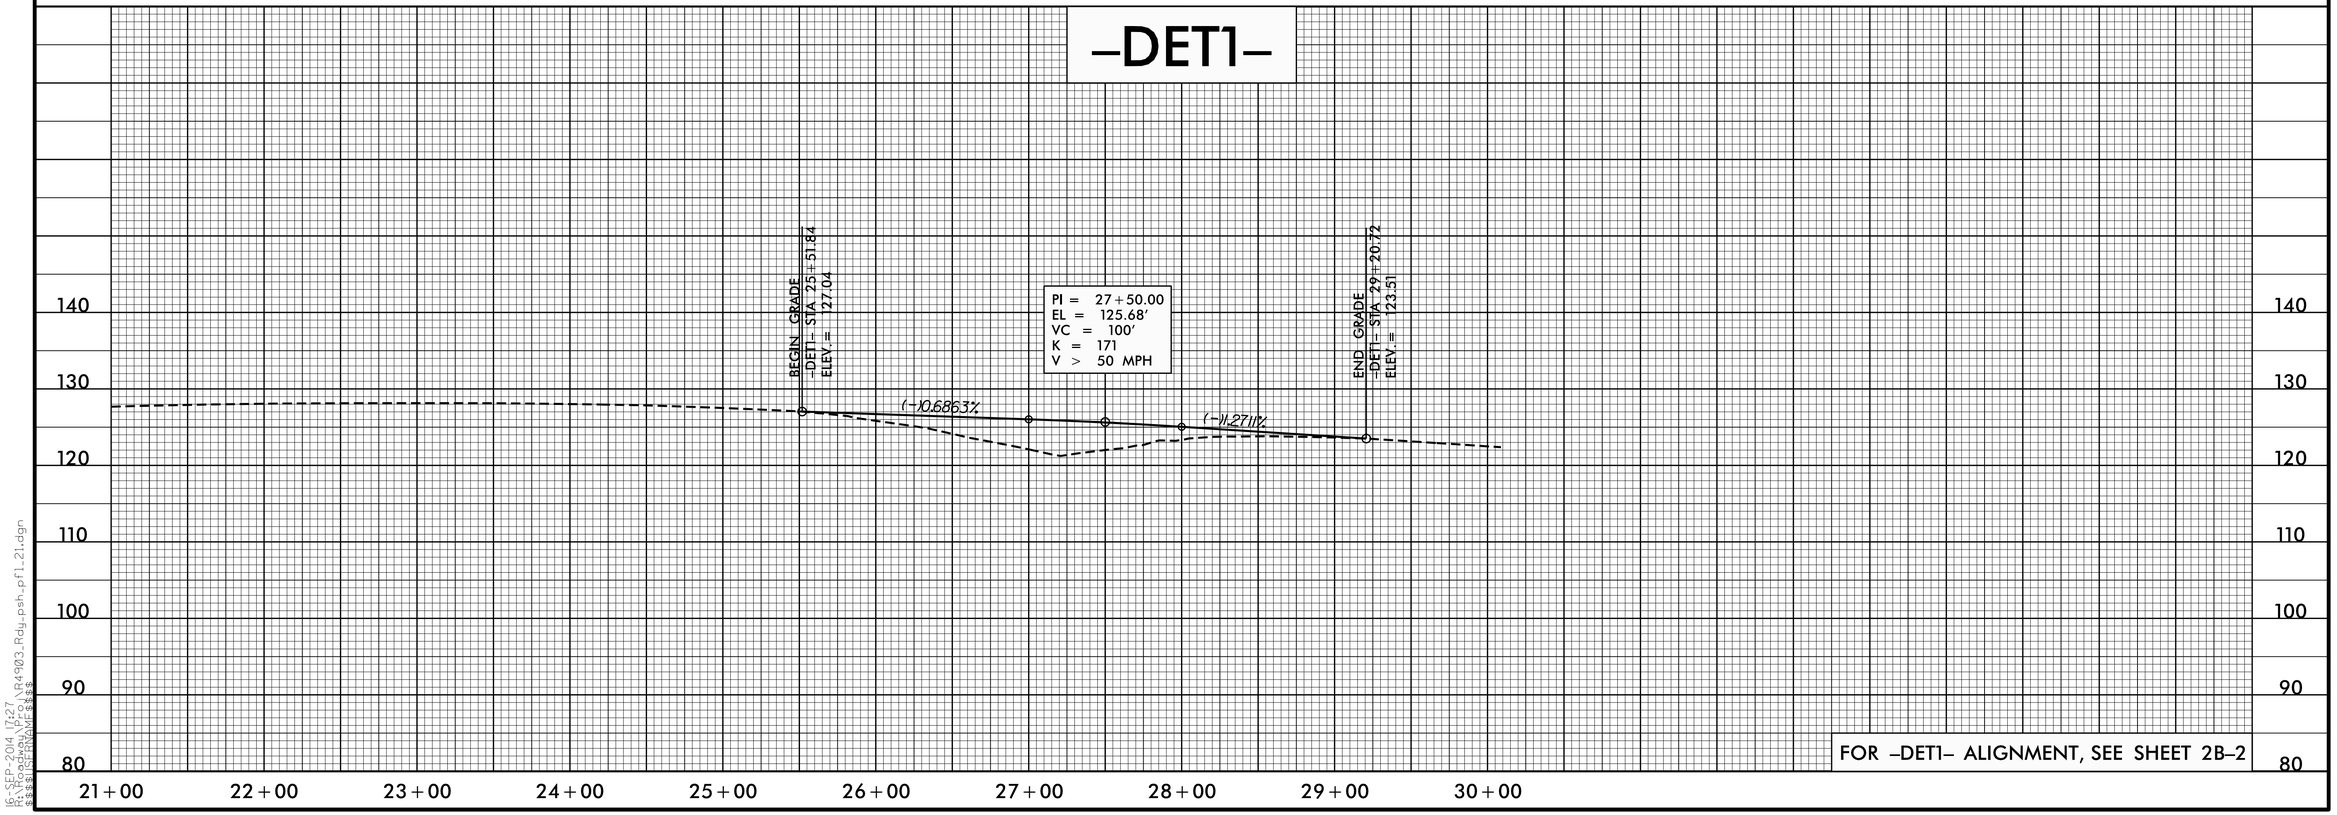

FOR –DET1– ALIGNMENT, SEE SHEET 2B–2

5/28/99

16-SEP-2014 17:27
R:\Roadway\Proj\R4903_Rdy_psh_pf1_21.dgn
$$$$USERNAME$$$$