PHASE I DETOUR PLAN SHEET

PROJECT REFERENCE NO.	SHEET NO.
R-4903	2B-2
R/W SHEET NO.	

ROADWAY DESIGN ENGINEER
NORTH CAROLINA PROFESSIONAL SEAL 027373 ENGINEER SUSAN C. LANCASTER
DocuSigned by: Susan C. Lancaster 10/7/2014
DBF6ACA87BDB400...

HYDRAULICS ENGINEER
NORTH CAROLINA PROFESSIONAL SEAL 019721 ENGINEER WILLIAM H. ELAM, JR.
DocuSigned by: W. H. Elam, Jr. 10/7/2014
3938EB1163A1472...

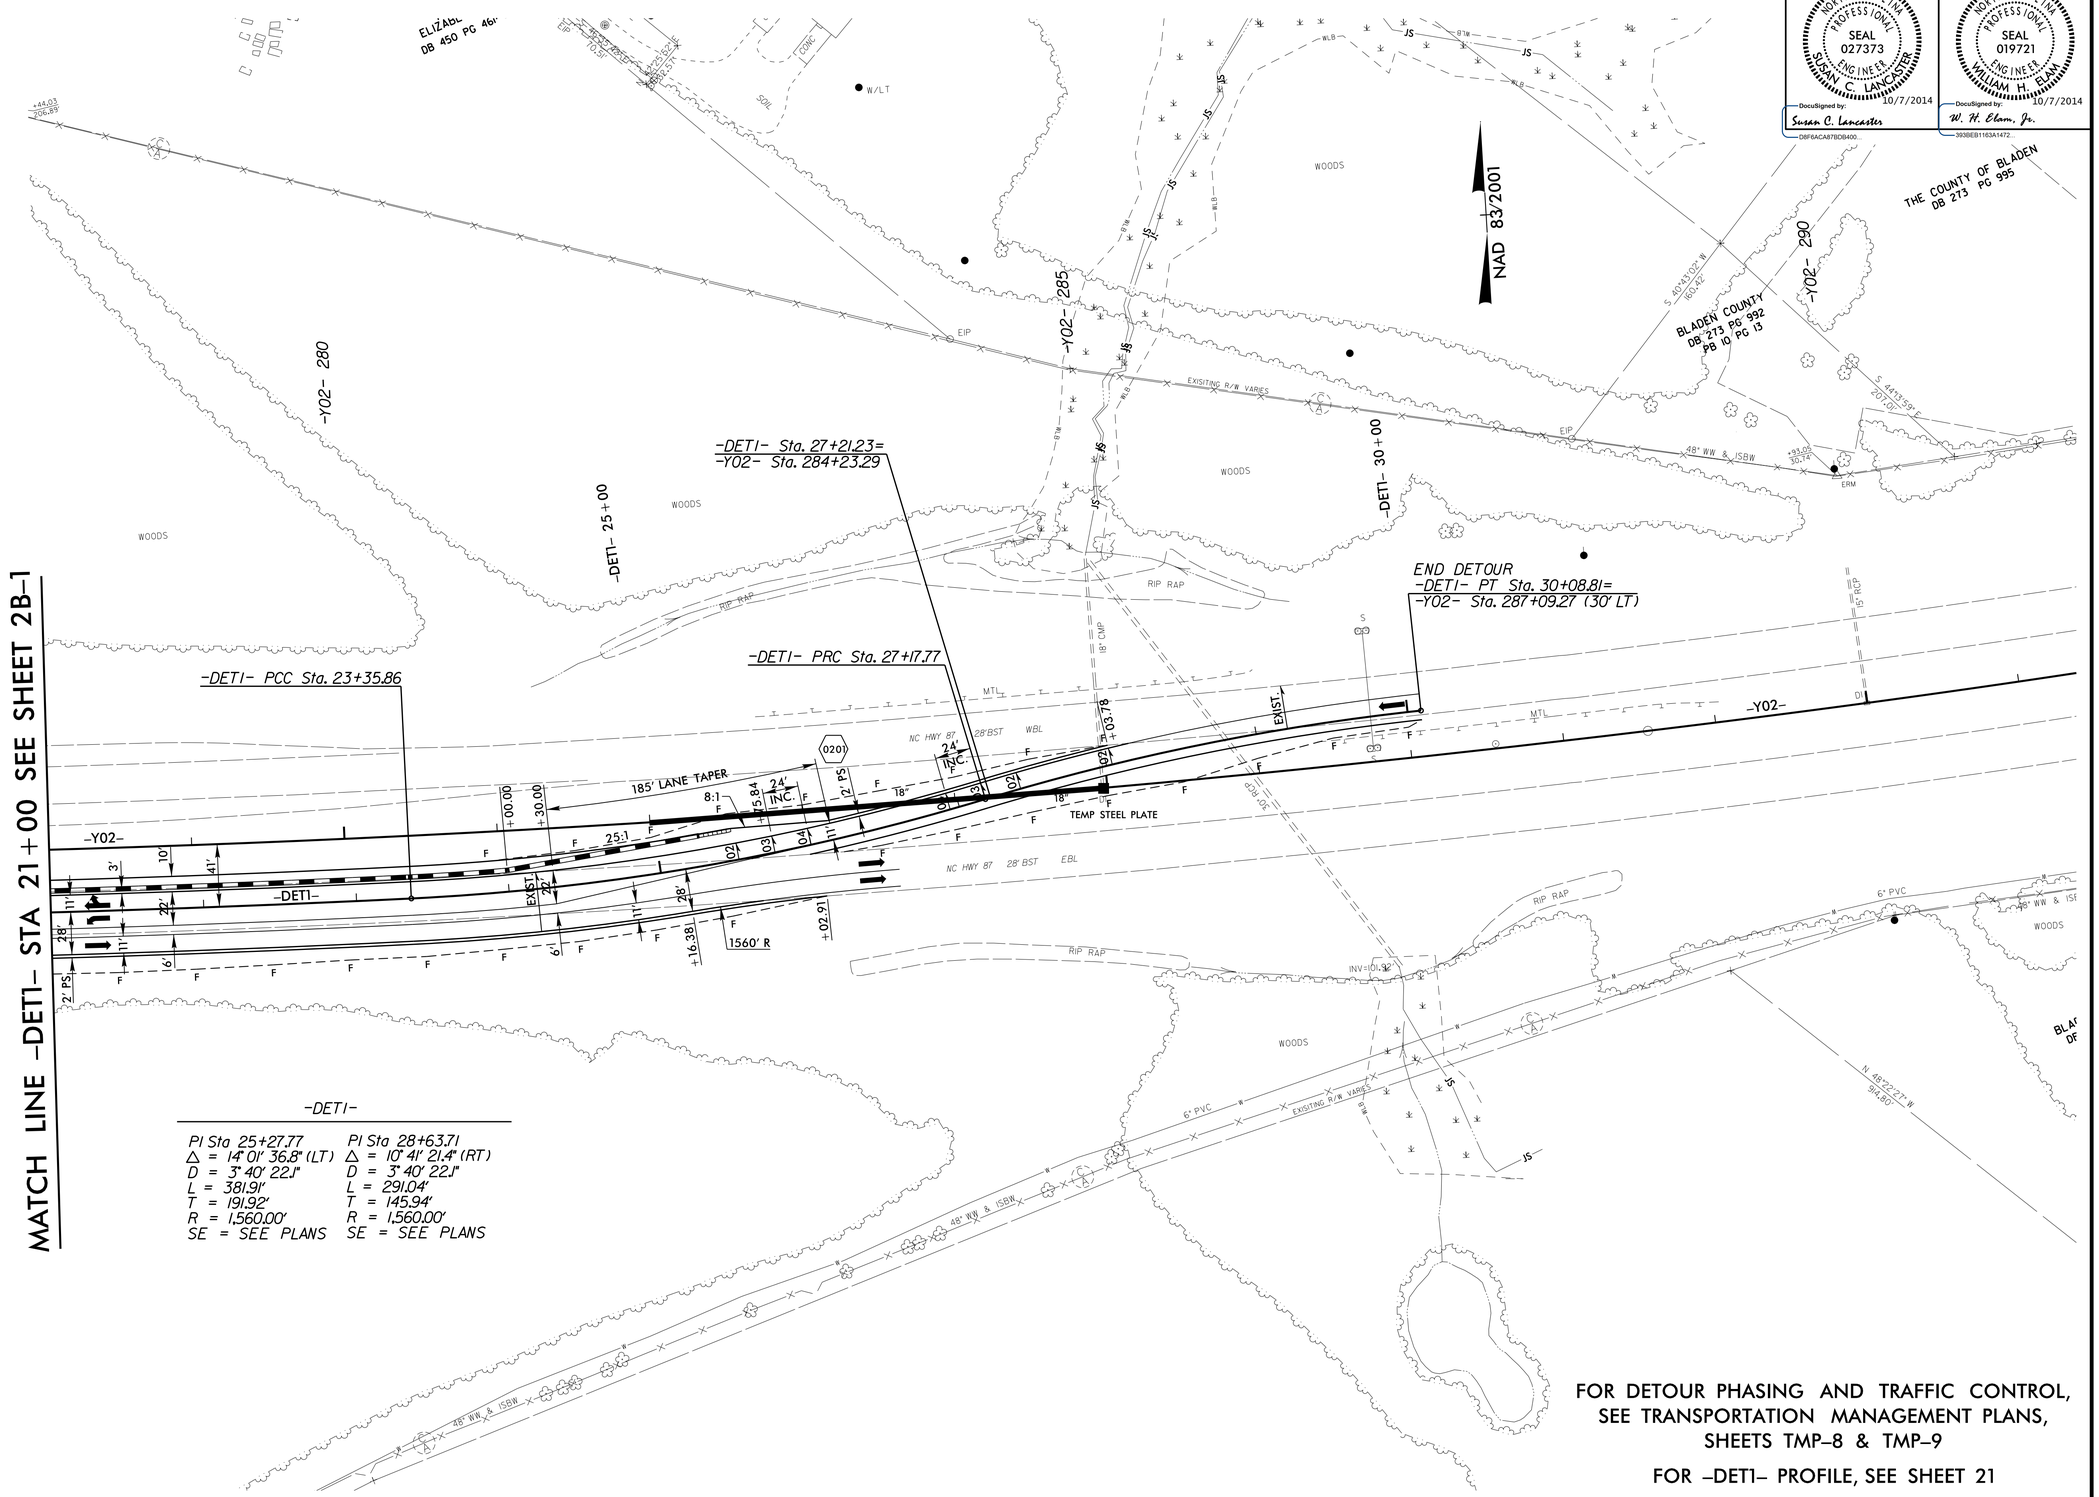

-DET1-

PI Sta 25+27.77	PI Sta 28+63.71
Δ = 14° 01' 36.8" (LT)	Δ = 10° 41' 21.4" (RT)
D = 3° 40' 22.1"	D = 3° 40' 22.1"
L = 381.91'	L = 291.04'
T = 191.92'	T = 145.94'
R = 1,560.00'	R = 1,560.00'
SE = SEE PLANS	SE = SEE PLANS

FOR DETOUR PHASING AND TRAFFIC CONTROL, SEE TRANSPORTATION MANAGEMENT PLANS, SHEETS TMP-8 & TMP-9

FOR -DET1- PROFILE, SEE SHEET 21

5/14/99

16-SEP-2014 17:26
R:\Roadway\Proj\R4903_Rdy_det_2B-2.dgn
$$$$USER$$$$