PROJECT REFERENCE NO.	SHEET NO.
R-4903	15

ROADWAY DESIGN ENGINEER: NORTH CAROLINA PROFESSIONAL SEAL 027373 ENGINEER SUSAN C. LANCASTER — DocuSigned by: Susan C. Lancaster 10/7/2014 — D8F6AC4878DB400...

HYDRAULICS ENGINEER: NORTH CAROLINA PROFESSIONAL SEAL 019721 ENGINEER WILLIAM H. ELAM, JR. — DocuSigned by: W. H. Elam, Jr. 10/7/2014 — 393BEB163A1472...

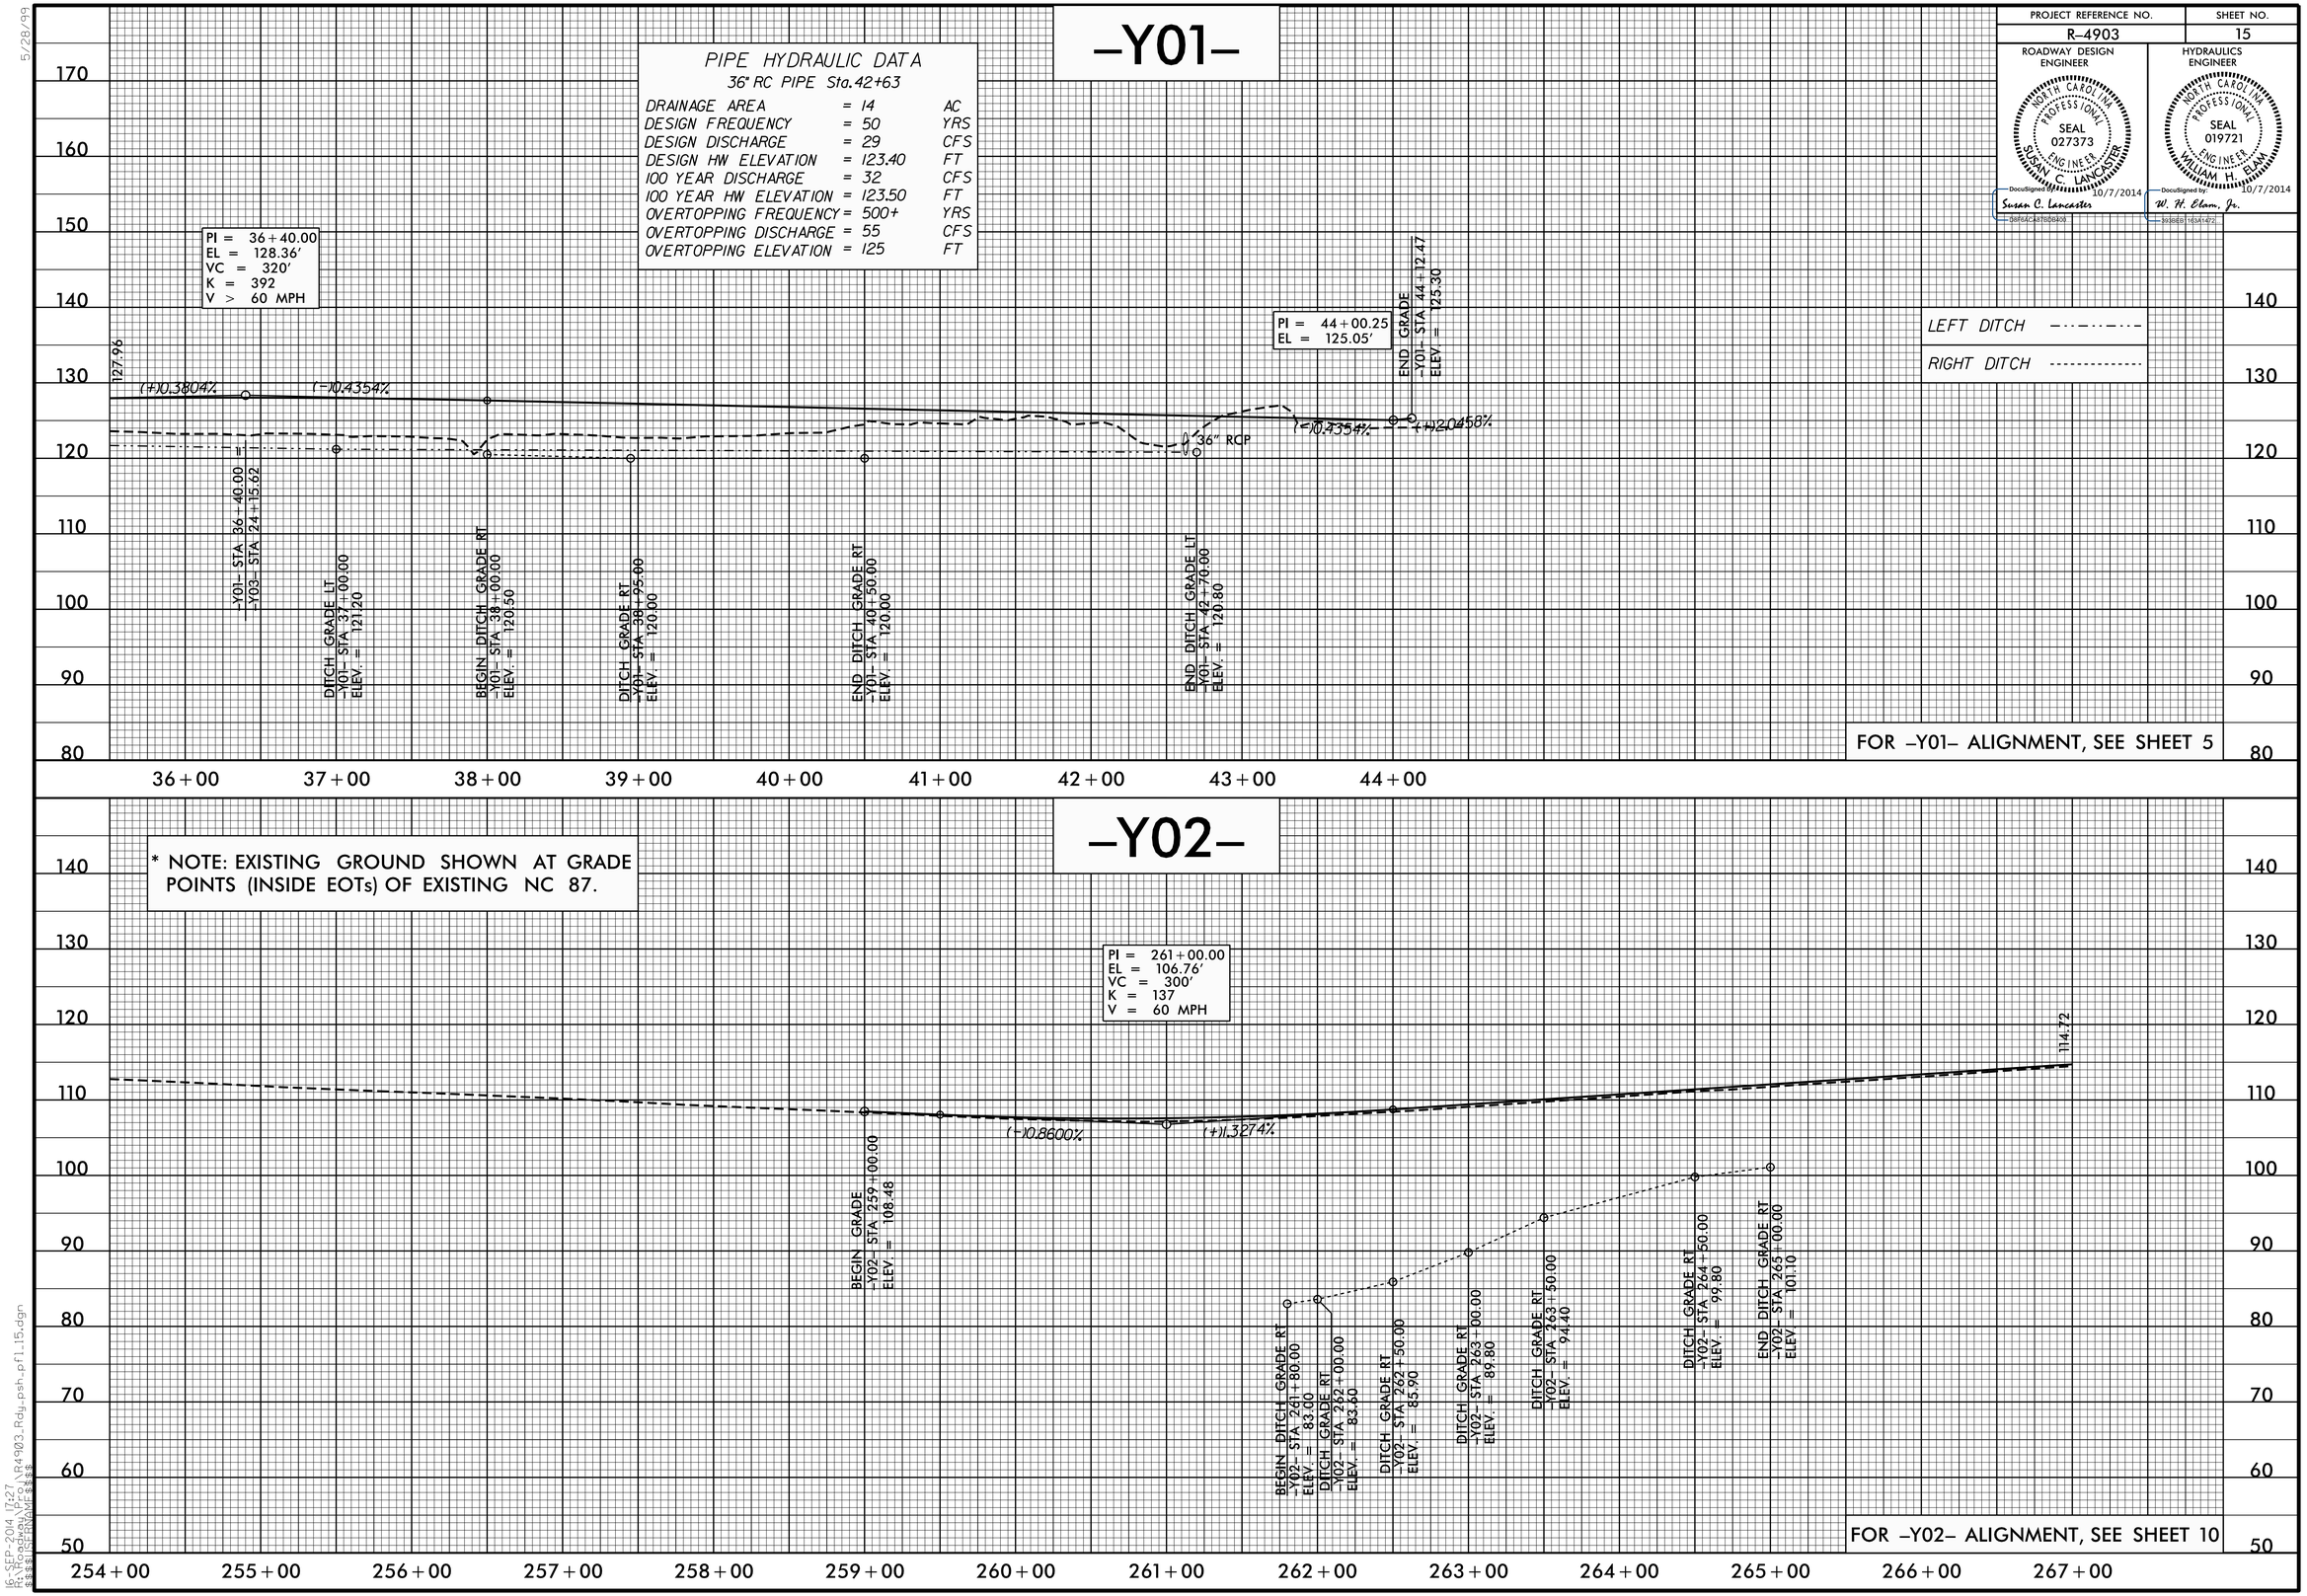

5/28/99

16-SEP-2014 17:27
R:\Roadway\Proj\R4903_Rdy_psh_pf1_15.dgn
$$$$USERNAME$$$$