PROJECT REFERENCE NO.	SHEET NO.
R-4903	18

ROADWAY DESIGN ENGINEER
NORTH CAROLINA PROFESSIONAL SEAL 027373 ENGINEER SUSAN C. LANCASTER
DocuSigned by: Susan C. Lancaster 10/7/2014
D8F6AC3B7BDB400...

HYDRAULICS ENGINEER
NORTH CAROLINA PROFESSIONAL SEAL 019721 ENGINEER WILLIAM H. ELAM
DocuSigned by: W. H. Elam, Jr. 10/7/2014
593BEB118A1472...

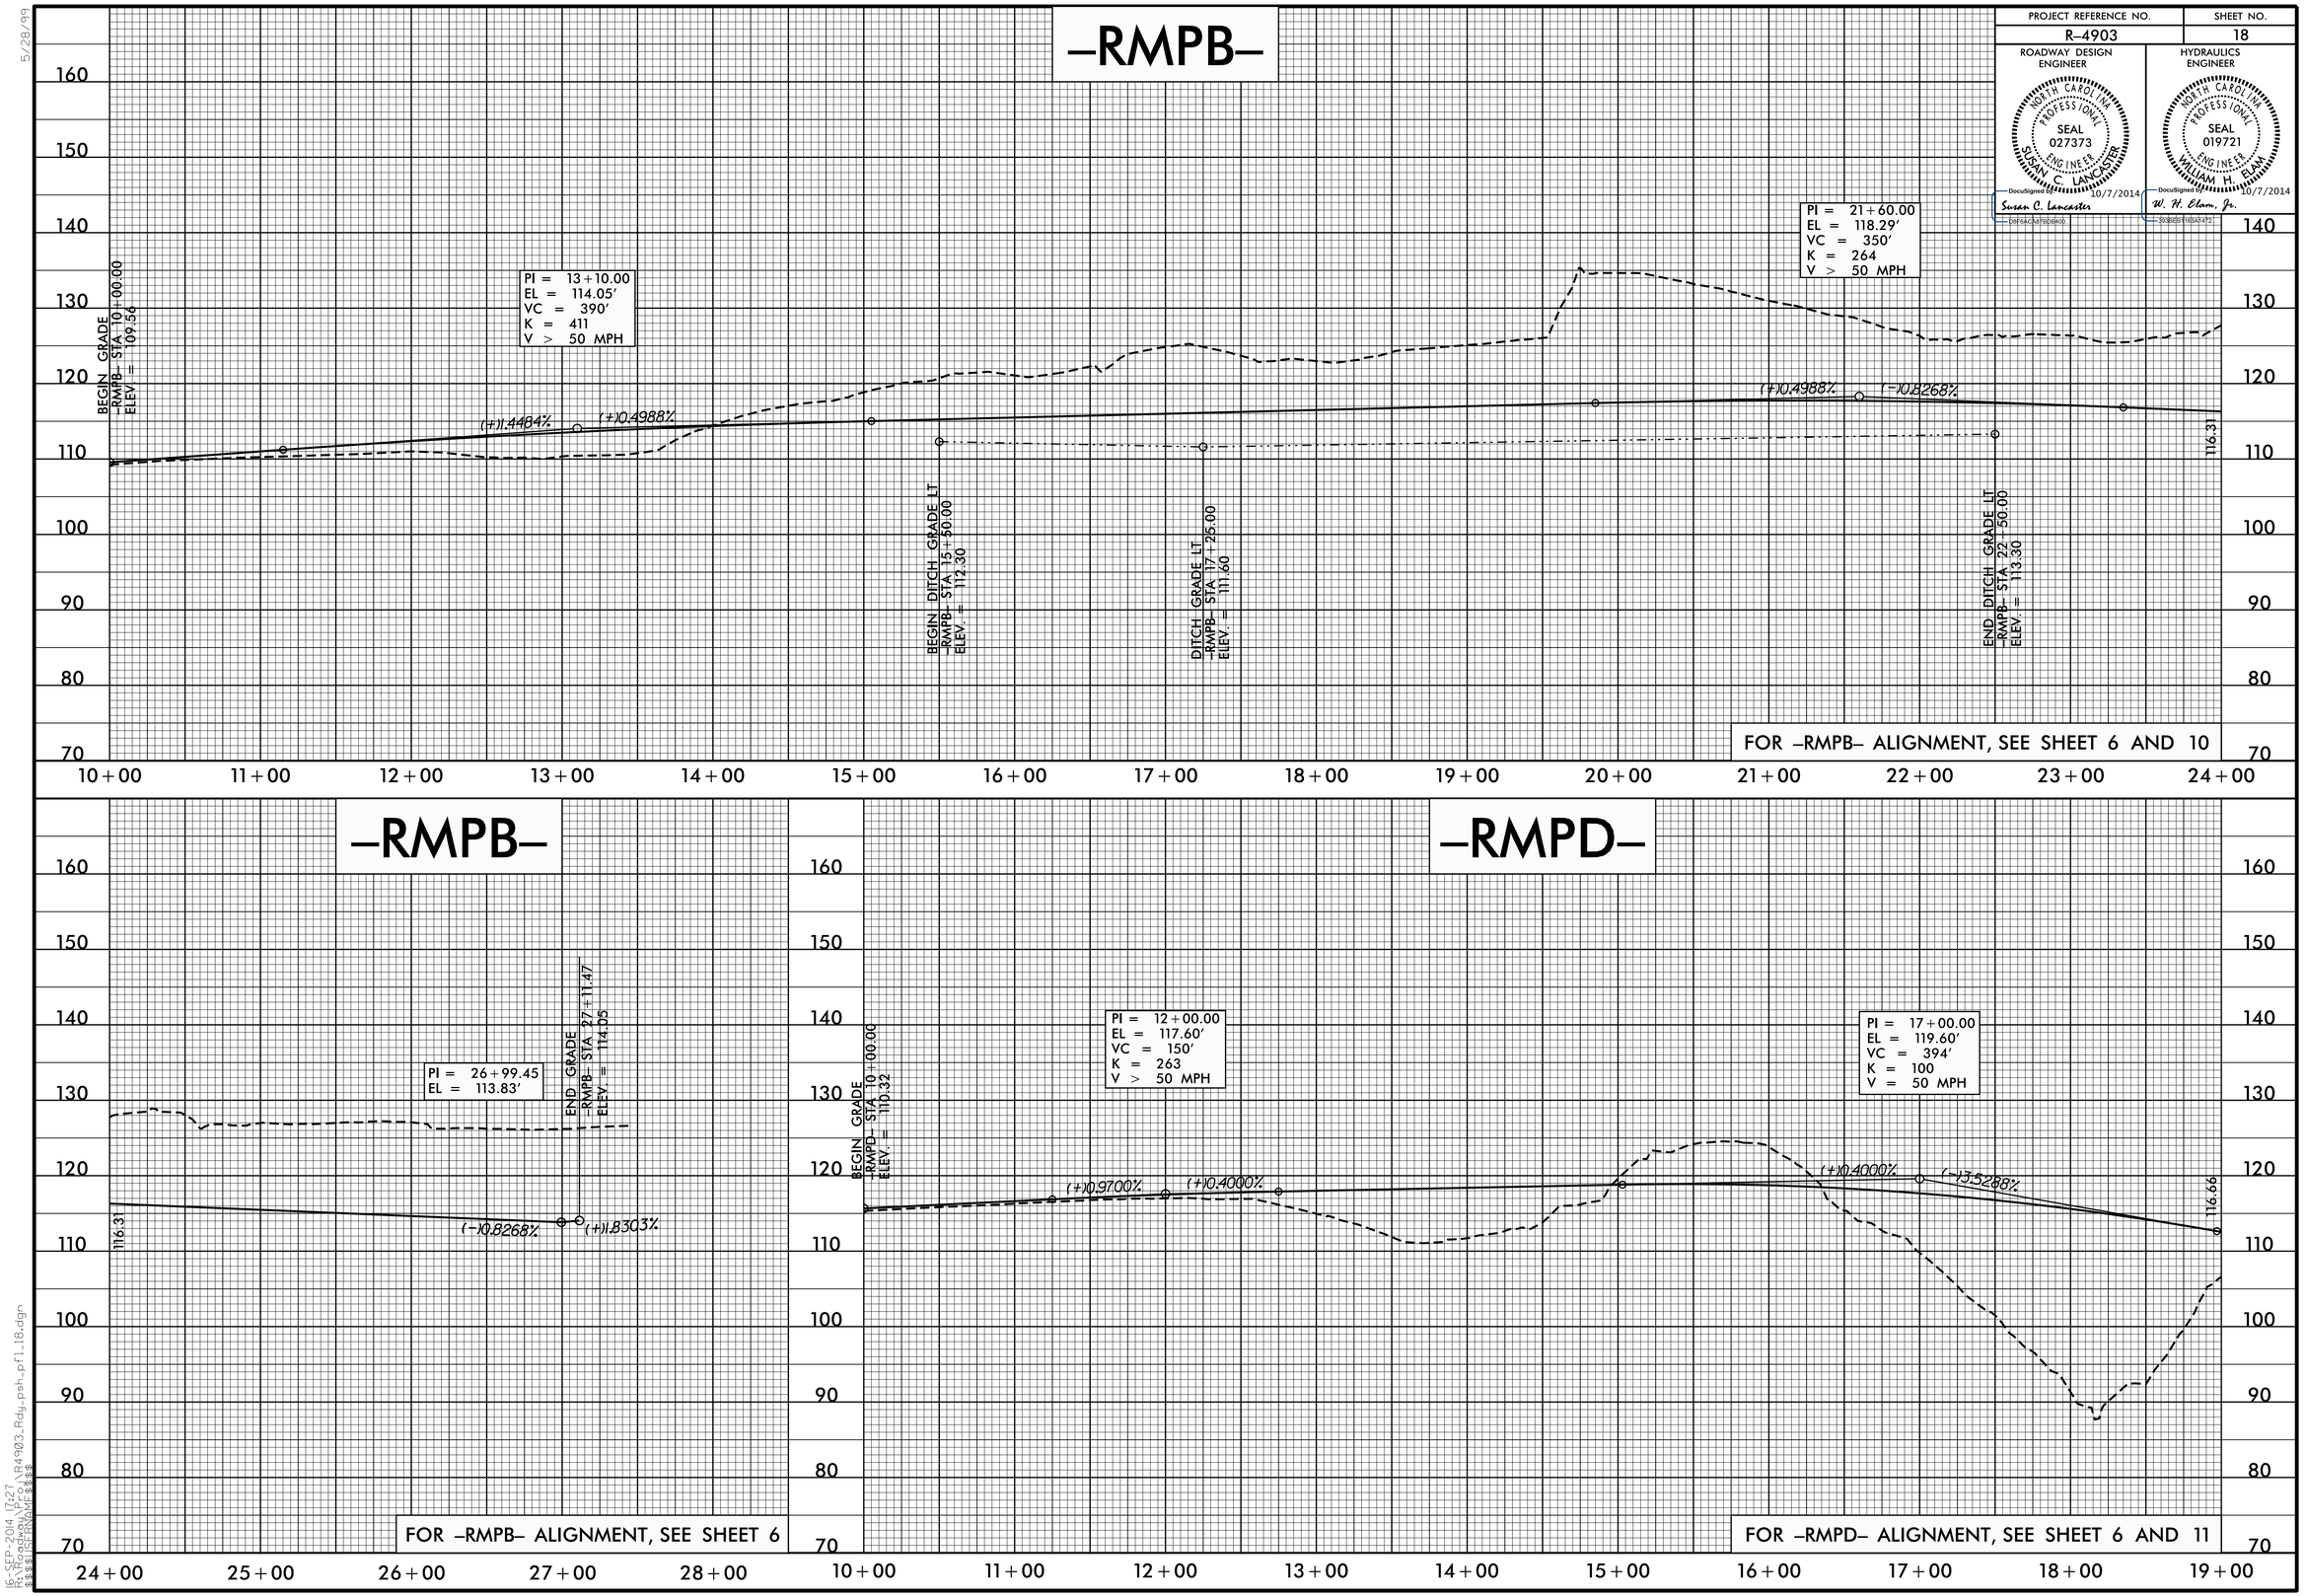

5/28/99

16-SEP-2014 17:27
R:\Roadway\Proj\R4903_Rdy_psh_pf1_18.dgn
$$$$USERNAME$$$$