PHASE I DETOUR PLAN SHEET

PROJECT REFERENCE NO.	SHEET NO.
R-4903	2B-1
R/W SHEET NO.	

ROADWAY DESIGN ENGINEER
NORTH CAROLINA PROFESSIONAL SEAL 027373 ENGINEER SUSAN C. LANCASTER
DocuSigned by: Susan C. Lancaster 10/7/2014
D8F6ACA87BDB400...

HYDRAULICS ENGINEER
NORTH CAROLINA PROFESSIONAL SEAL 019721 ENGINEER WILLIAM H. ELAM, JR.
DocuSigned by: W. H. Elam, Jr. 10/7/2014
393BEB1163A1472...

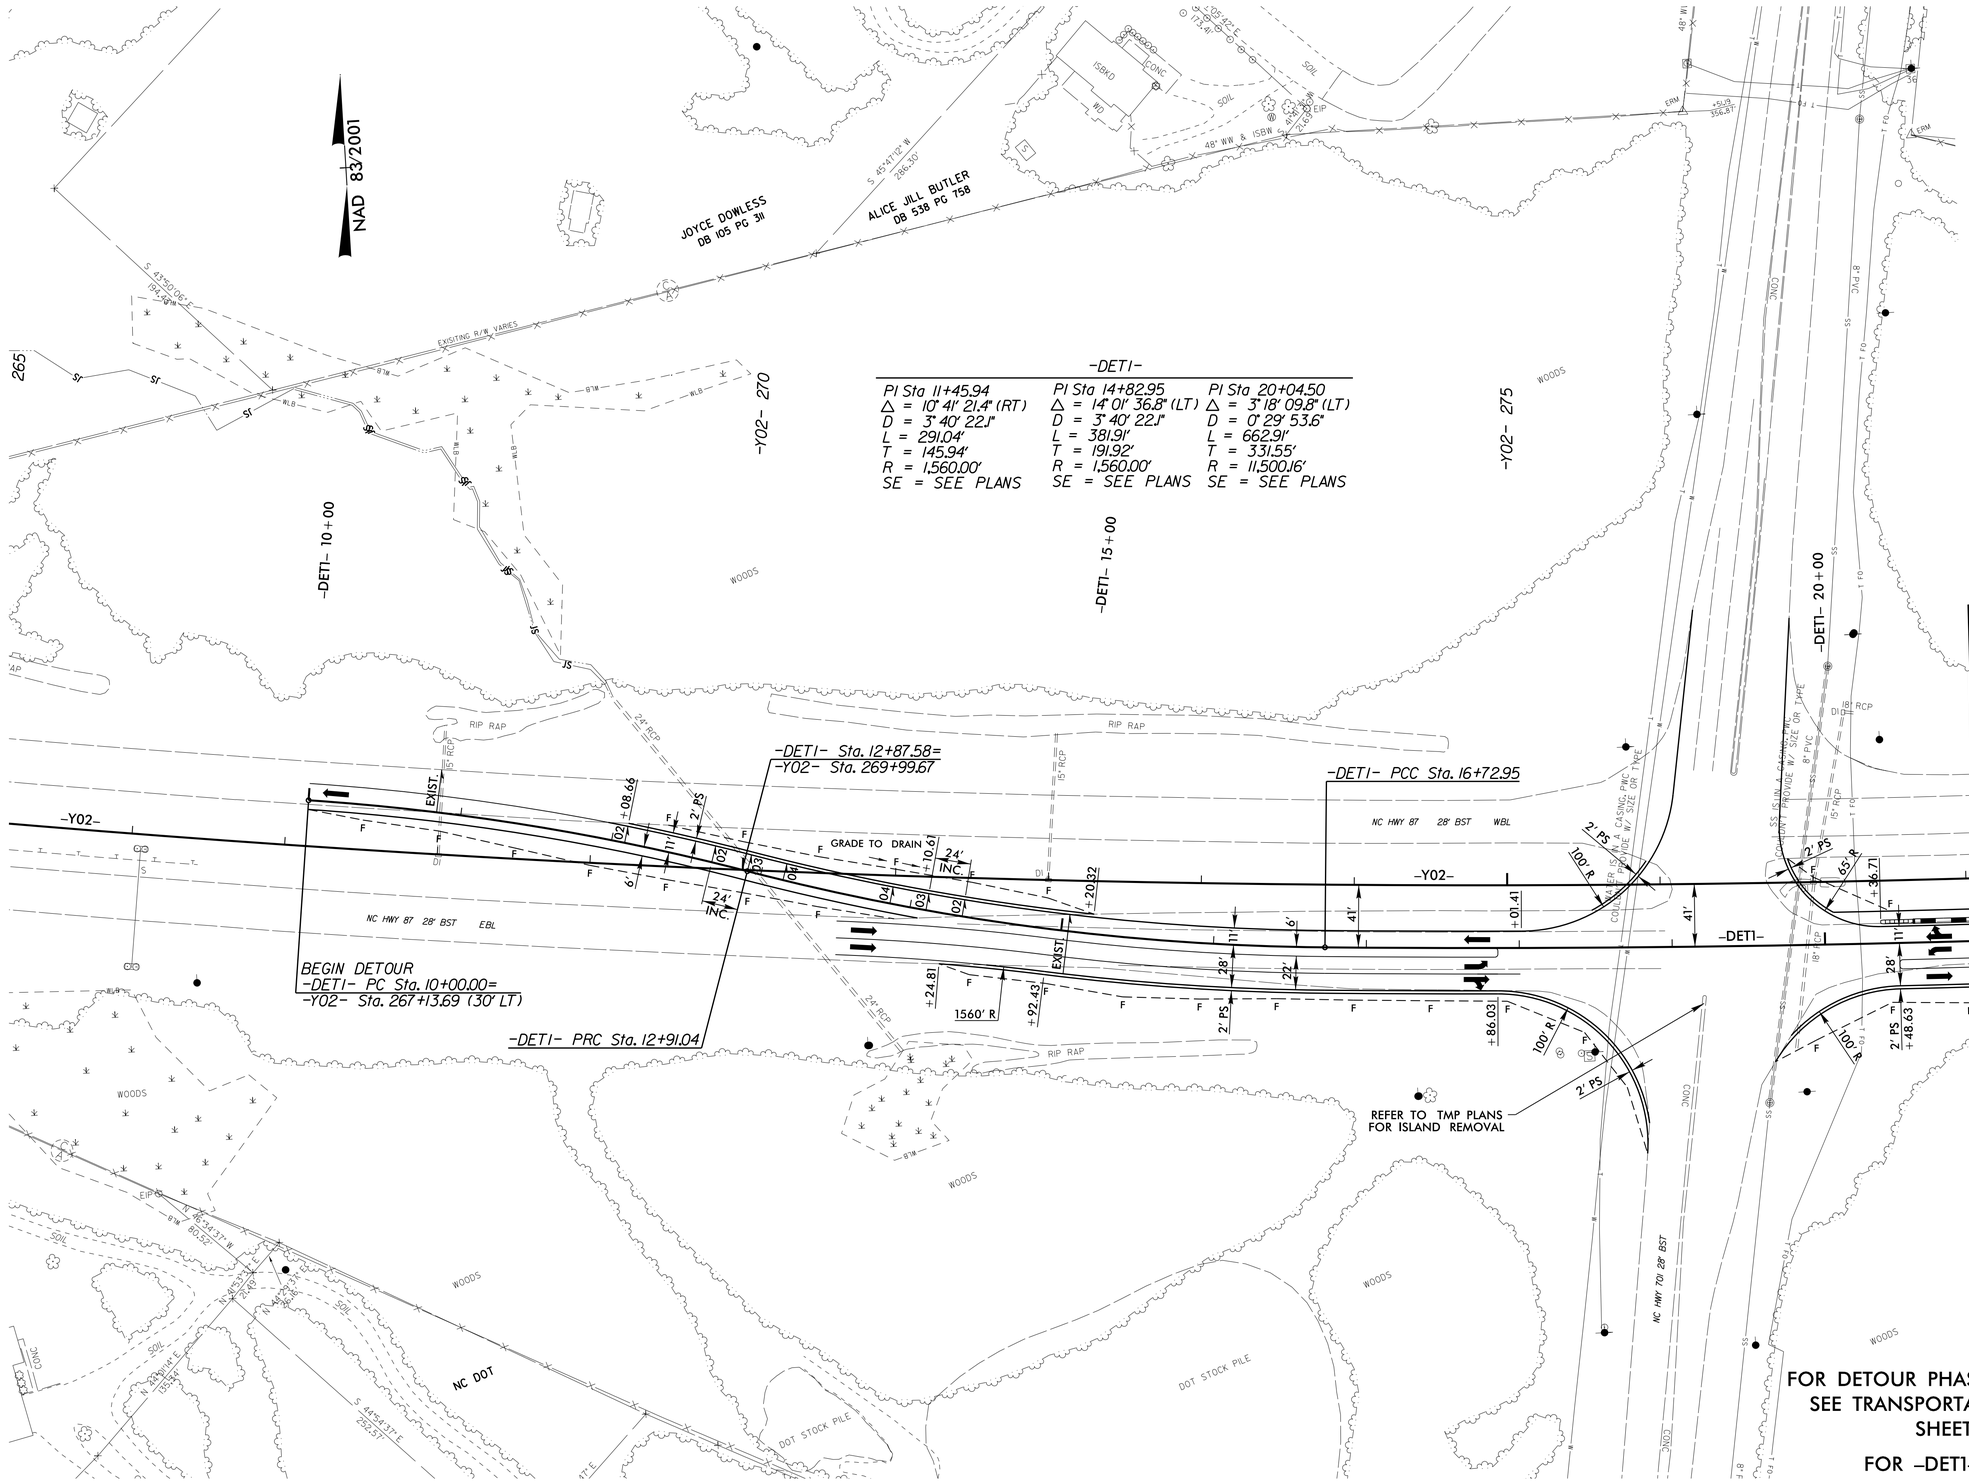

FOR DETOUR PHASING AND TRAFFIC CONTROL, SEE TRANSPORTATION MANAGEMENT PLANS, SHEETS TMP-7 & TMP-8

FOR -DET1- PROFILE, SEE SHEET 21

5/14/99

16-SEP-2014 17:26
R:\Roadway\Proj\R4903_Rdy_det_2B-1.dgn
$$$$USERNAME$$$$