| TIP NO. | SHEET NO. |
|---|---|
| R-4903 | PMP-7 |

APPROVED: DocuSigned by: Ayman Alqudwah F32AC5CAF965472...

DATE: 8/19/2014

NORTH CAROLINA PROFESSIONAL SEAL 028387 ENGINEER AYMAN I. ALQUDWAH

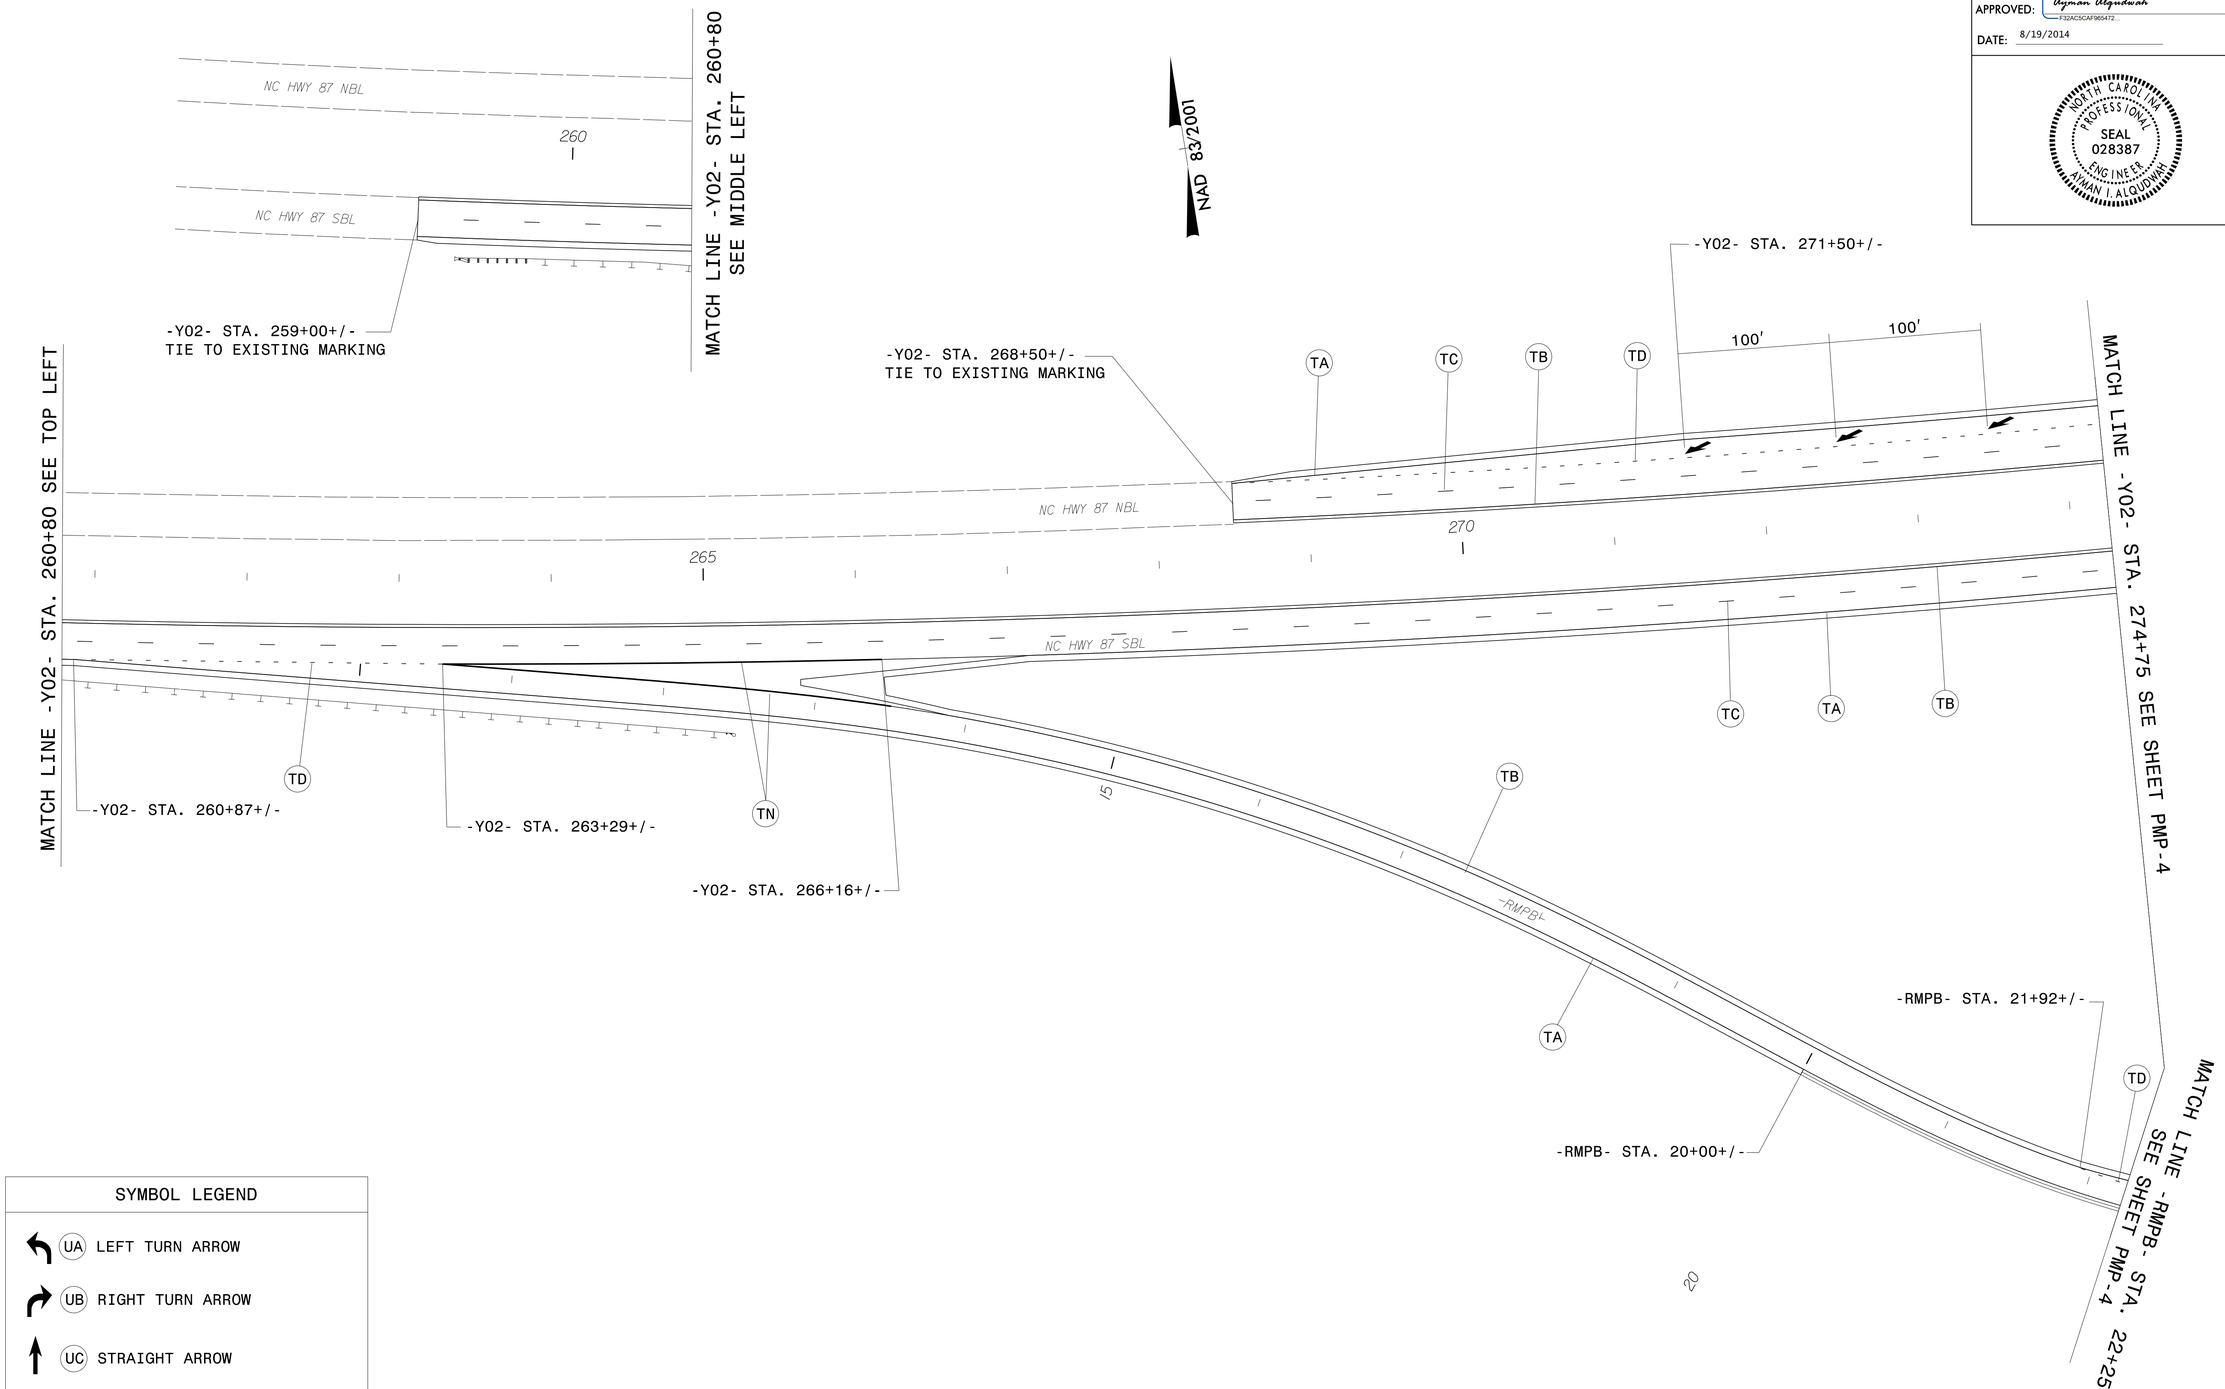


## SYMBOL LEGEND

- UA LEFT TURN ARROW
- UB RIGHT TURN ARROW
- UC STRAIGHT ARROW
- UE COMBO STRAIGHT/RIGHT ARROW
- UP MERGE ARROW

# *PAVEMENT MARKING DETAILS*

8/19/2014
P:\TIPProjects-R\R4903\Traffic\Signing\CADD\PMP\r4903_pmp_psh_s07.dgn
User:rtcward