PROJECT REFERENCE NO.	SHEET NO.
R-4903	EC-6/CONST.8
R/W SHEET NO.	
ROADWAY DESIGN ENGINEER	HYDRAULICS ENGINEER

NOTE:
PLACE TEMPORARY ROCK SEDIMENT DAMS TYPE - B AND TEMPORARY ROCK SILT CHECKS TYPE - A AT DRAINAGE OUTLETS.

CLEARING AND GRUBBING
EROSION CONTROL FOR
CONSTRUCTION SHEET 6

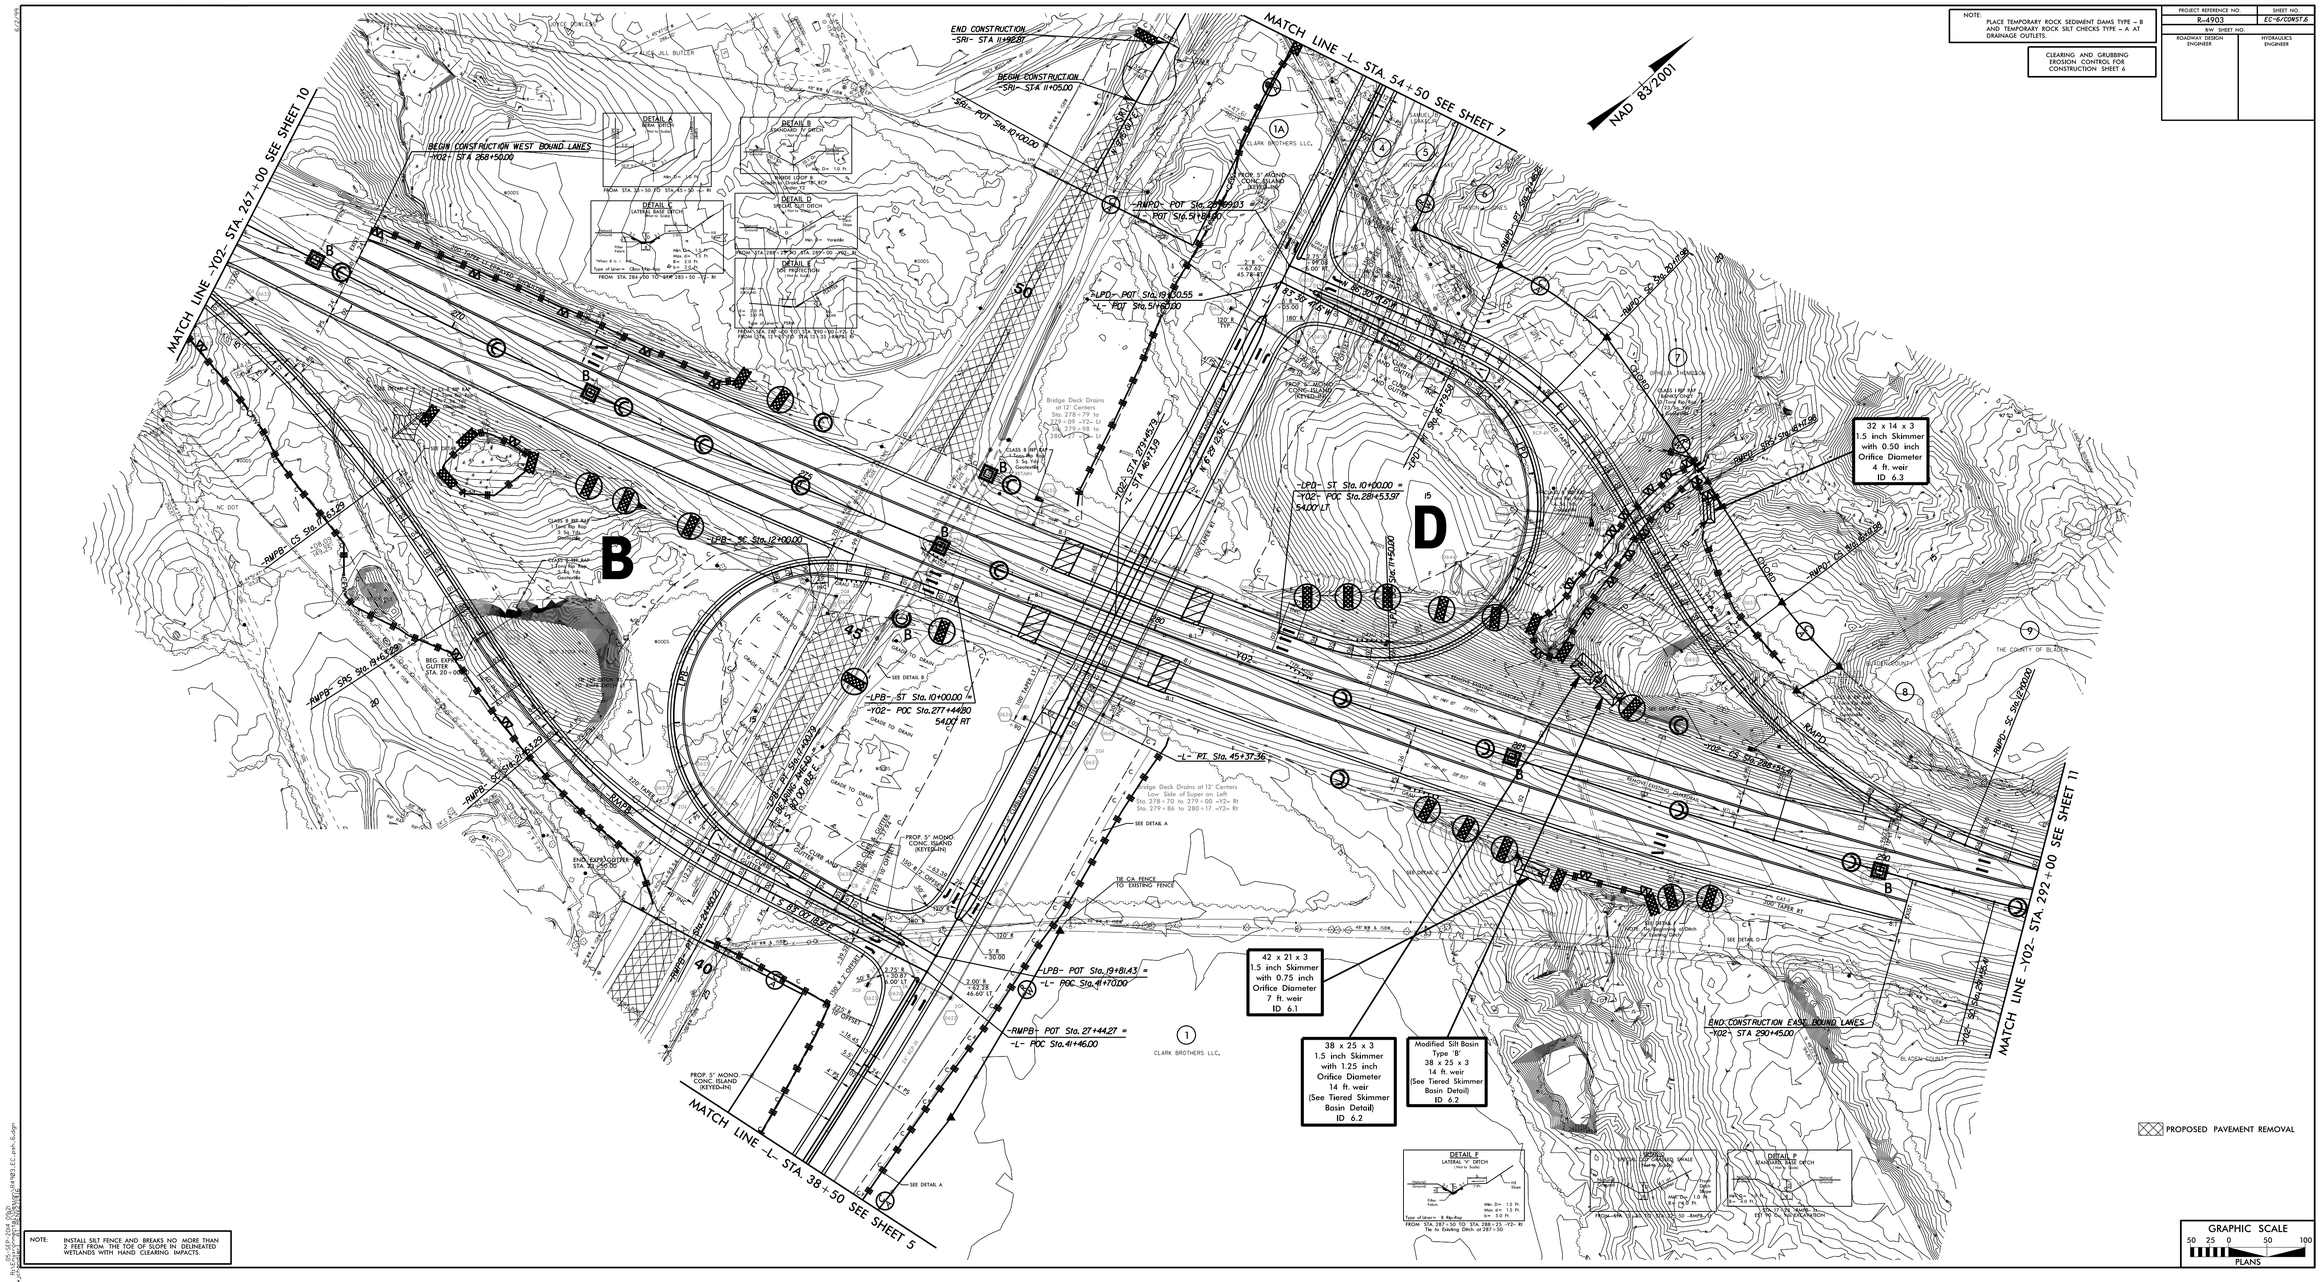

NOTE:
INSTALL SILT FENCE AND BREAKS NO MORE THAN 2 FEET FROM THE TOE OF SLOPE IN DELINEATED WETLANDS WITH HAND CLEARING IMPACTS.

01-SEP-2004 09:00
R:\Roadway\Proj\R4903_EC_sht_6.dgn