PROJECT REFERENCE NO.	SHEET NO.
R-4903	EC-20/CONST.8
R/W SHEET NO.	
ROADWAY DESIGN ENGINEER	HYDRAULICS ENGINEER

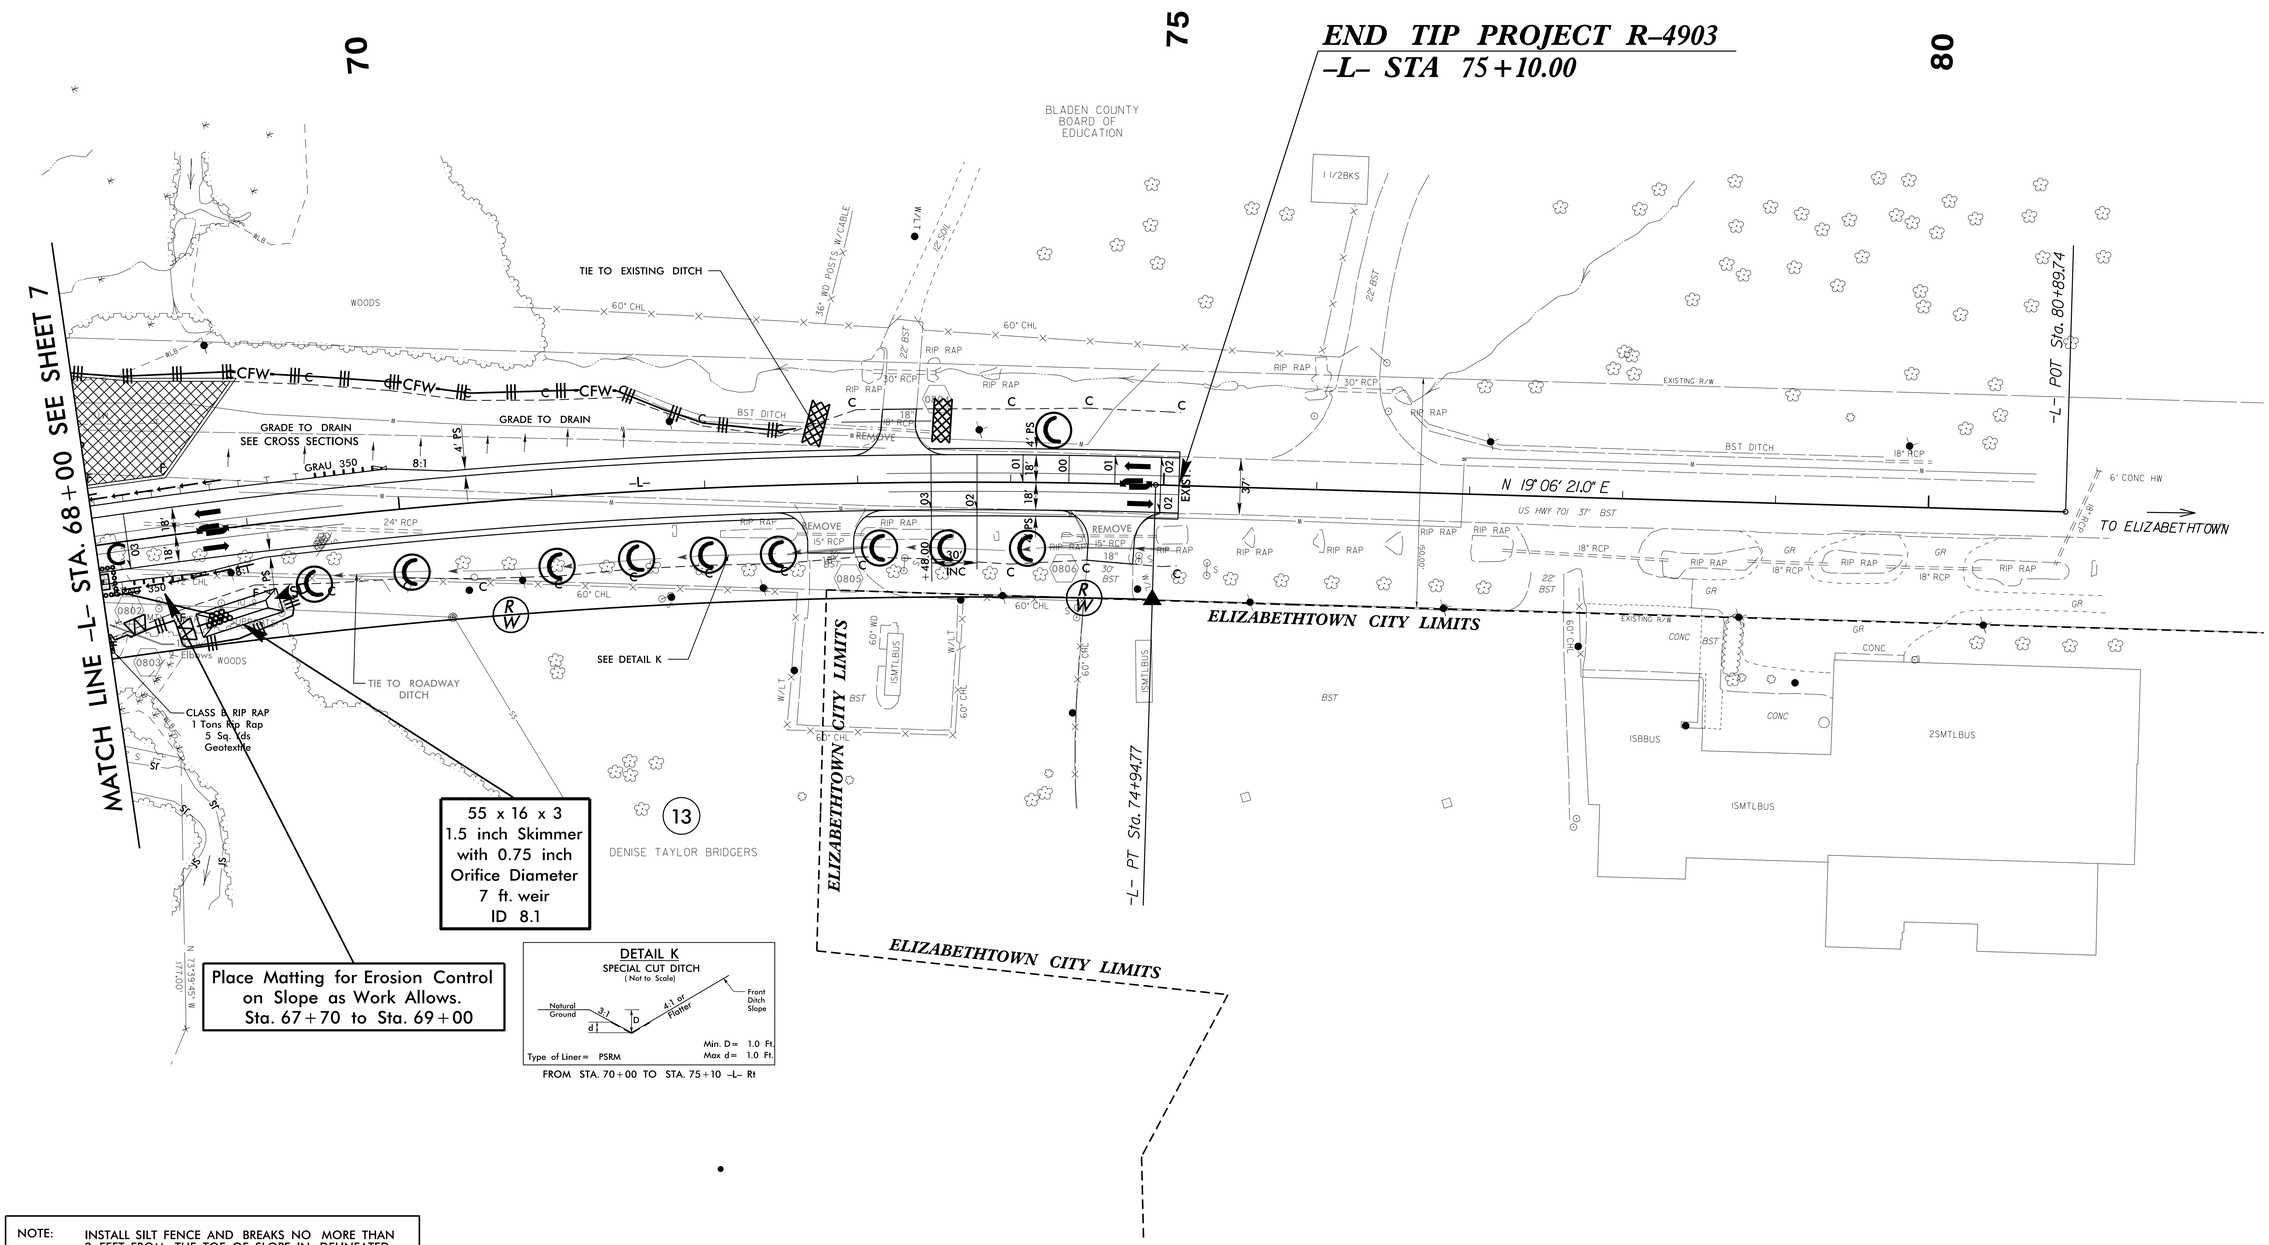

NOTE: INSTALL SILT FENCE AND BREAKS NO MORE THAN 2 FEET FROM THE TOE OF SLOPE IN DELINEATED WETLANDS WITH HAND CLEARING IMPACTS.

8/17/99

05-SEP-2014 09:52
H:\Environment\Old Designs\R4903_EC_psh_8.dgn
Computer: A1 REN/2/16