PHASE 2 DETOUR PLAN SHEET

PROJECT REFERENCE NO.	SHEET NO.
R-4903	EC-15/CONST.2-1
R/W SHEET NO.	
ROADWAY DESIGN ENGINEER	HYDRAULICS ENGINEER

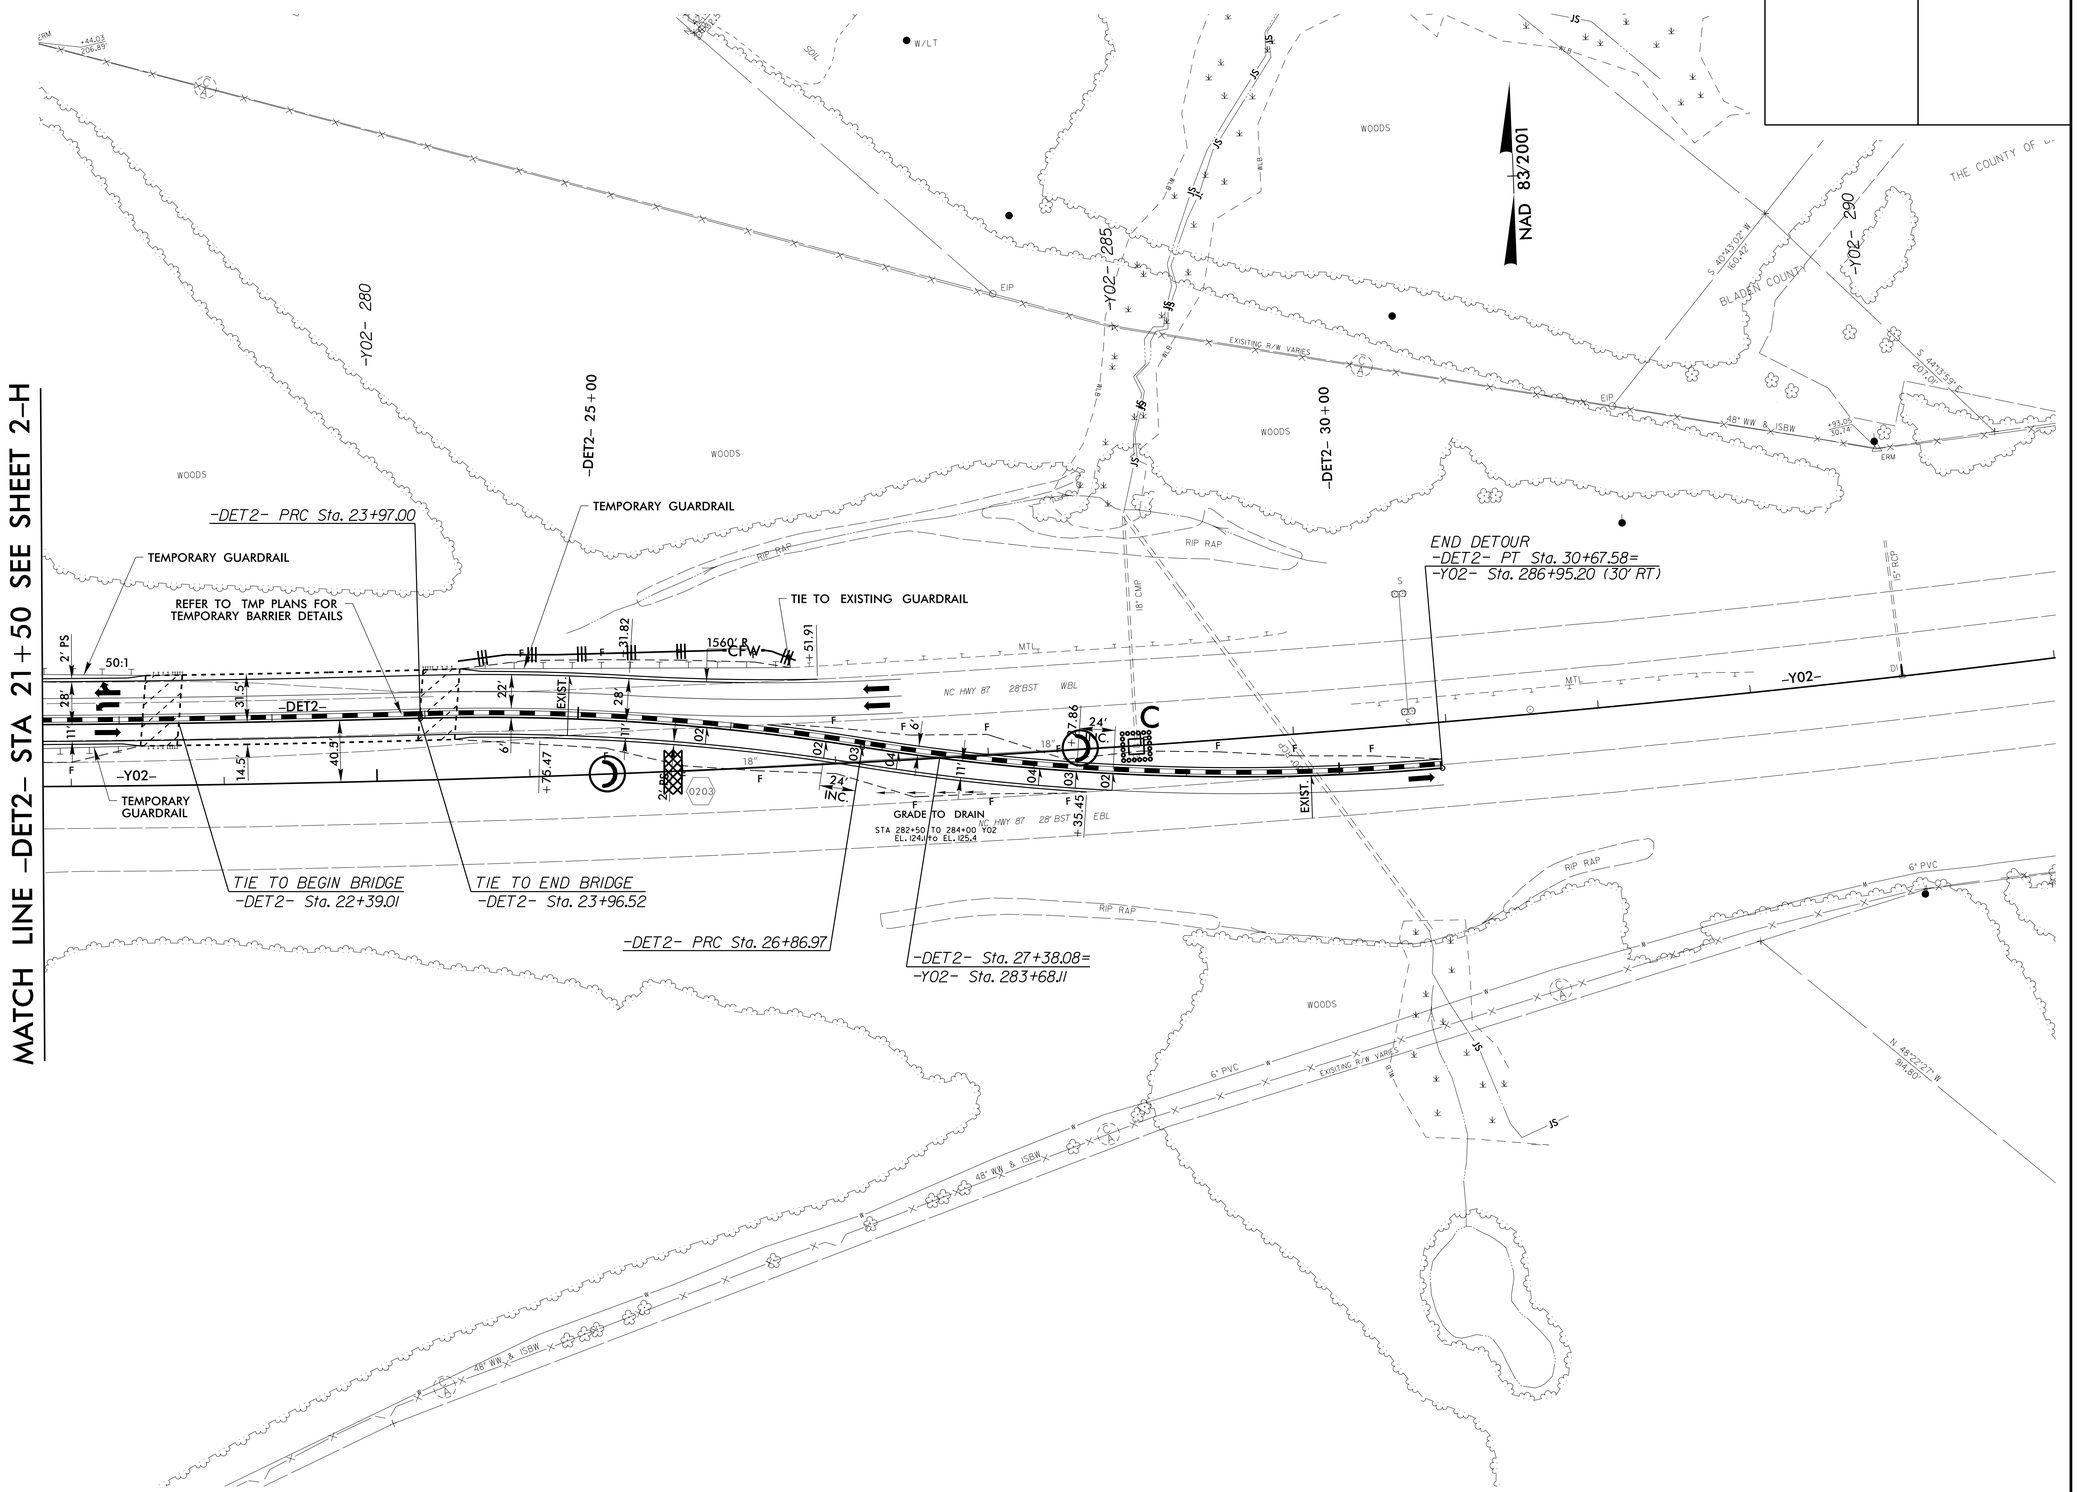

05-SEP-2014 08:51
R:\Environmental\Design\R4903_EC_det_2i.dgn
wjcrawford ITI REV7.1.16