PROJECT REFERENCE NO.	SHEET NO.
R-4903	EC-23/CONST.JI
R/W SHEET NO.	
ROADWAY DESIGN ENGINEER	HYDRAULICS ENGINEER

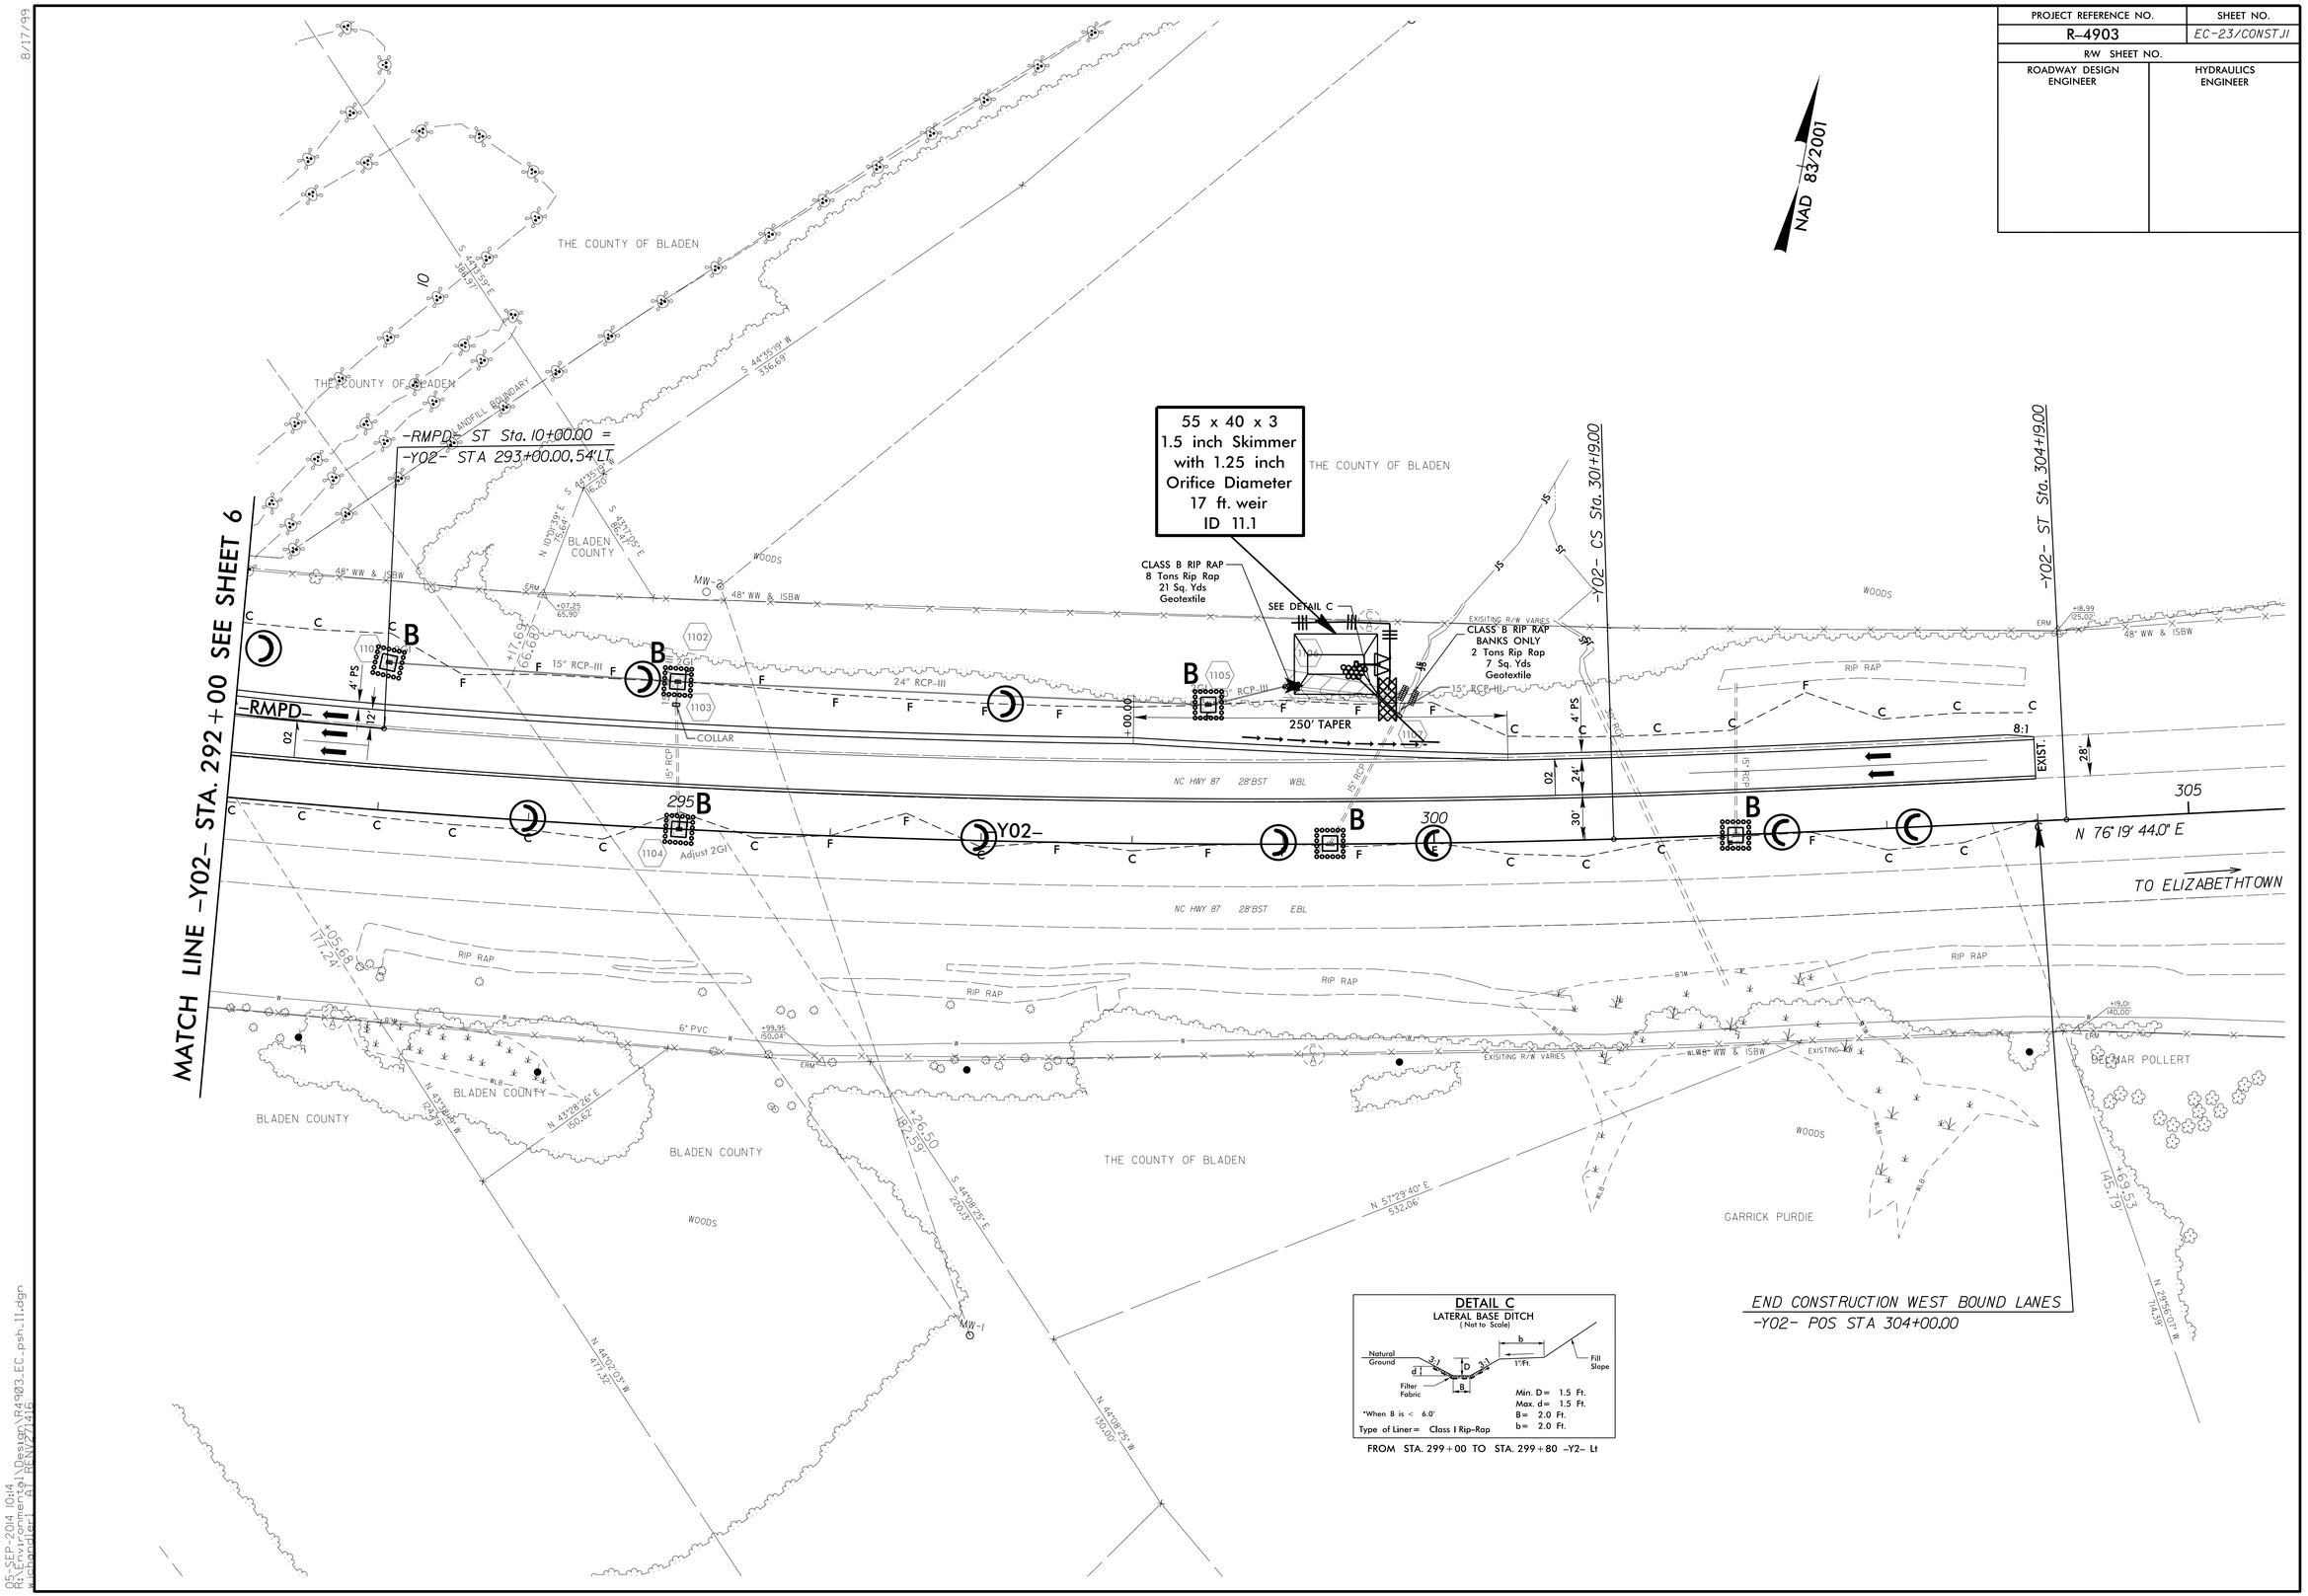

8/17/99

05-SEP-2014 10:14
R:\Environmental\Design\R4903_EC_psh_11.dgn
Accepted: JI REVIEW/ALG