PROJECT REFERENCE NO.	SHEET NO.
R-4903	EC-17/CONST.5
R/W SHEET NO.	
ROADWAY DESIGN ENGINEER	HYDRAULICS ENGINEER

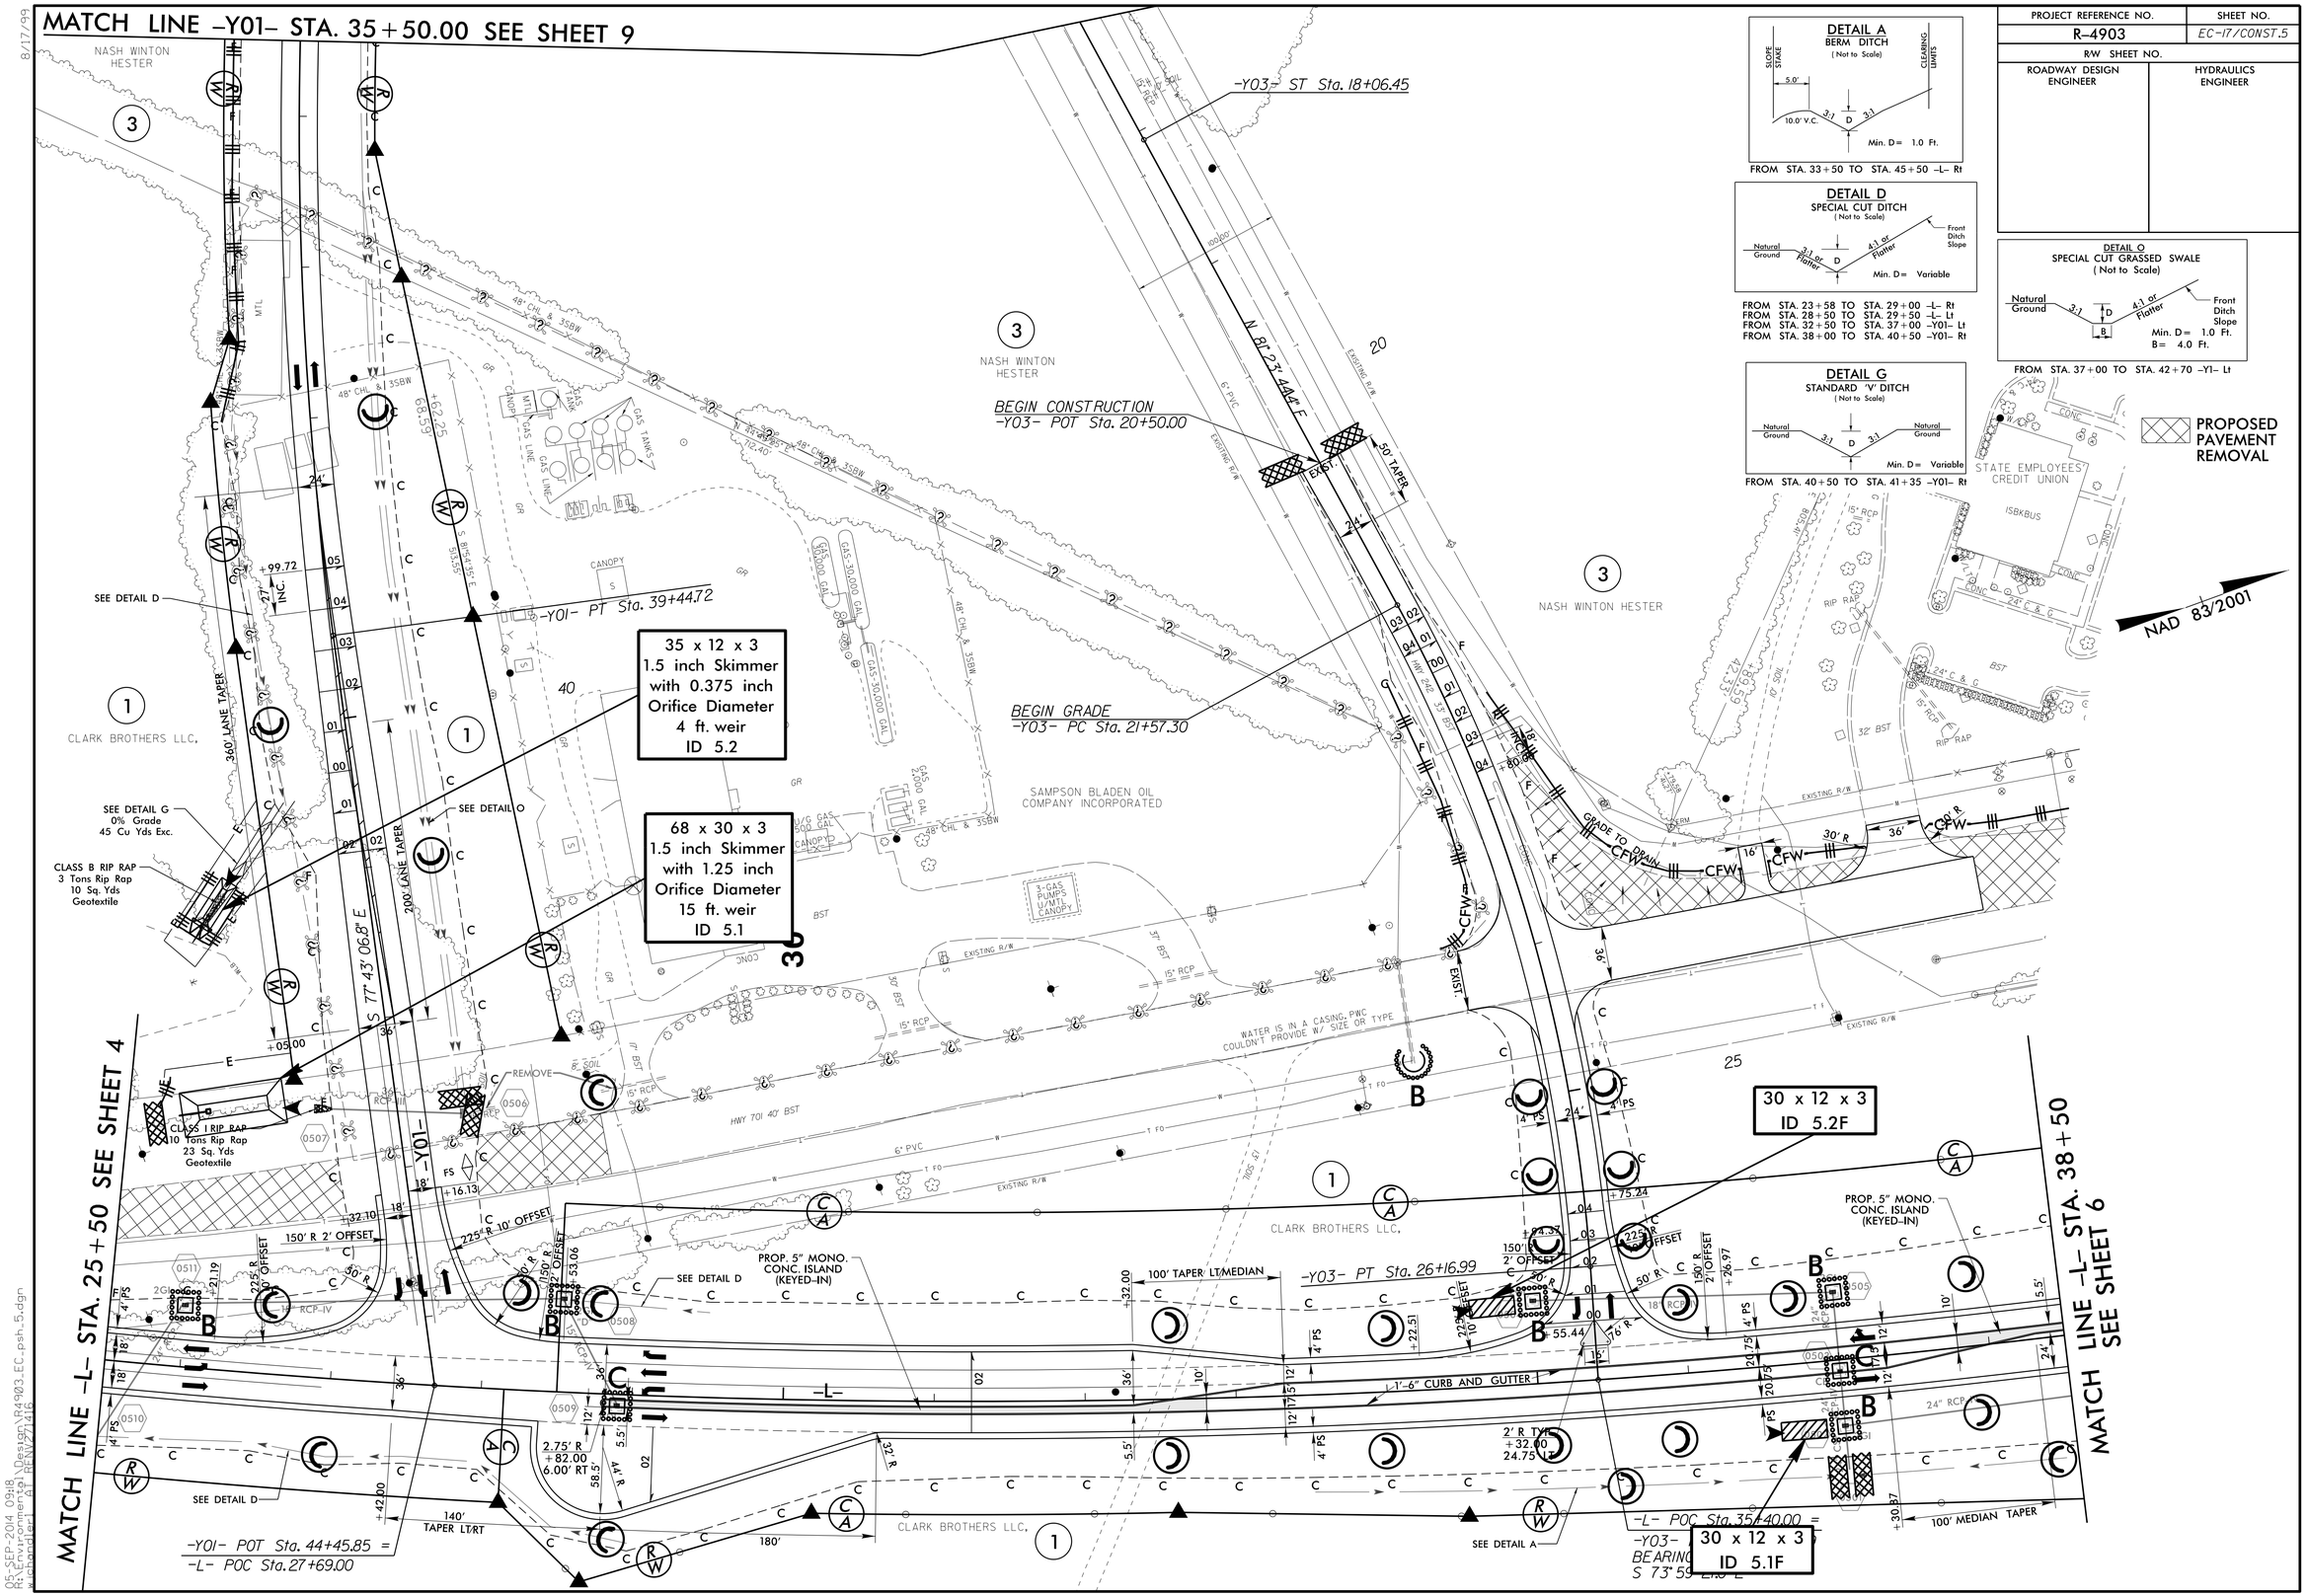

FROM STA. 33+50 TO STA. 45+50 -L- Rt

FROM STA. 23+58 TO STA. 29+00 -L- Rt
FROM STA. 28+50 TO STA. 29+50 -L- Lt
FROM STA. 32+50 TO STA. 37+00 -Y01- Lt
FROM STA. 38+00 TO STA. 40+50 -Y01- Rt

FROM STA. 37+00 TO STA. 42+70 -Y1- Lt

FROM STA. 40+50 TO STA. 41+35 -Y01- Rt

PROPOSED PAVEMENT REMOVAL

05-SEP-2014 09:18
R:\Environmental\Design\R4903_EC_psh_5.dgn
Accepted 01 REVISED 1416