PROJECT REFERENCE NO.	SHEET NO.
R-4903	EC-19/CONST.7
R/W SHEET NO.	
ROADWAY DESIGN ENGINEER	HYDRAULICS ENGINEER

PROPOSED PAVEMENT REMOVAL

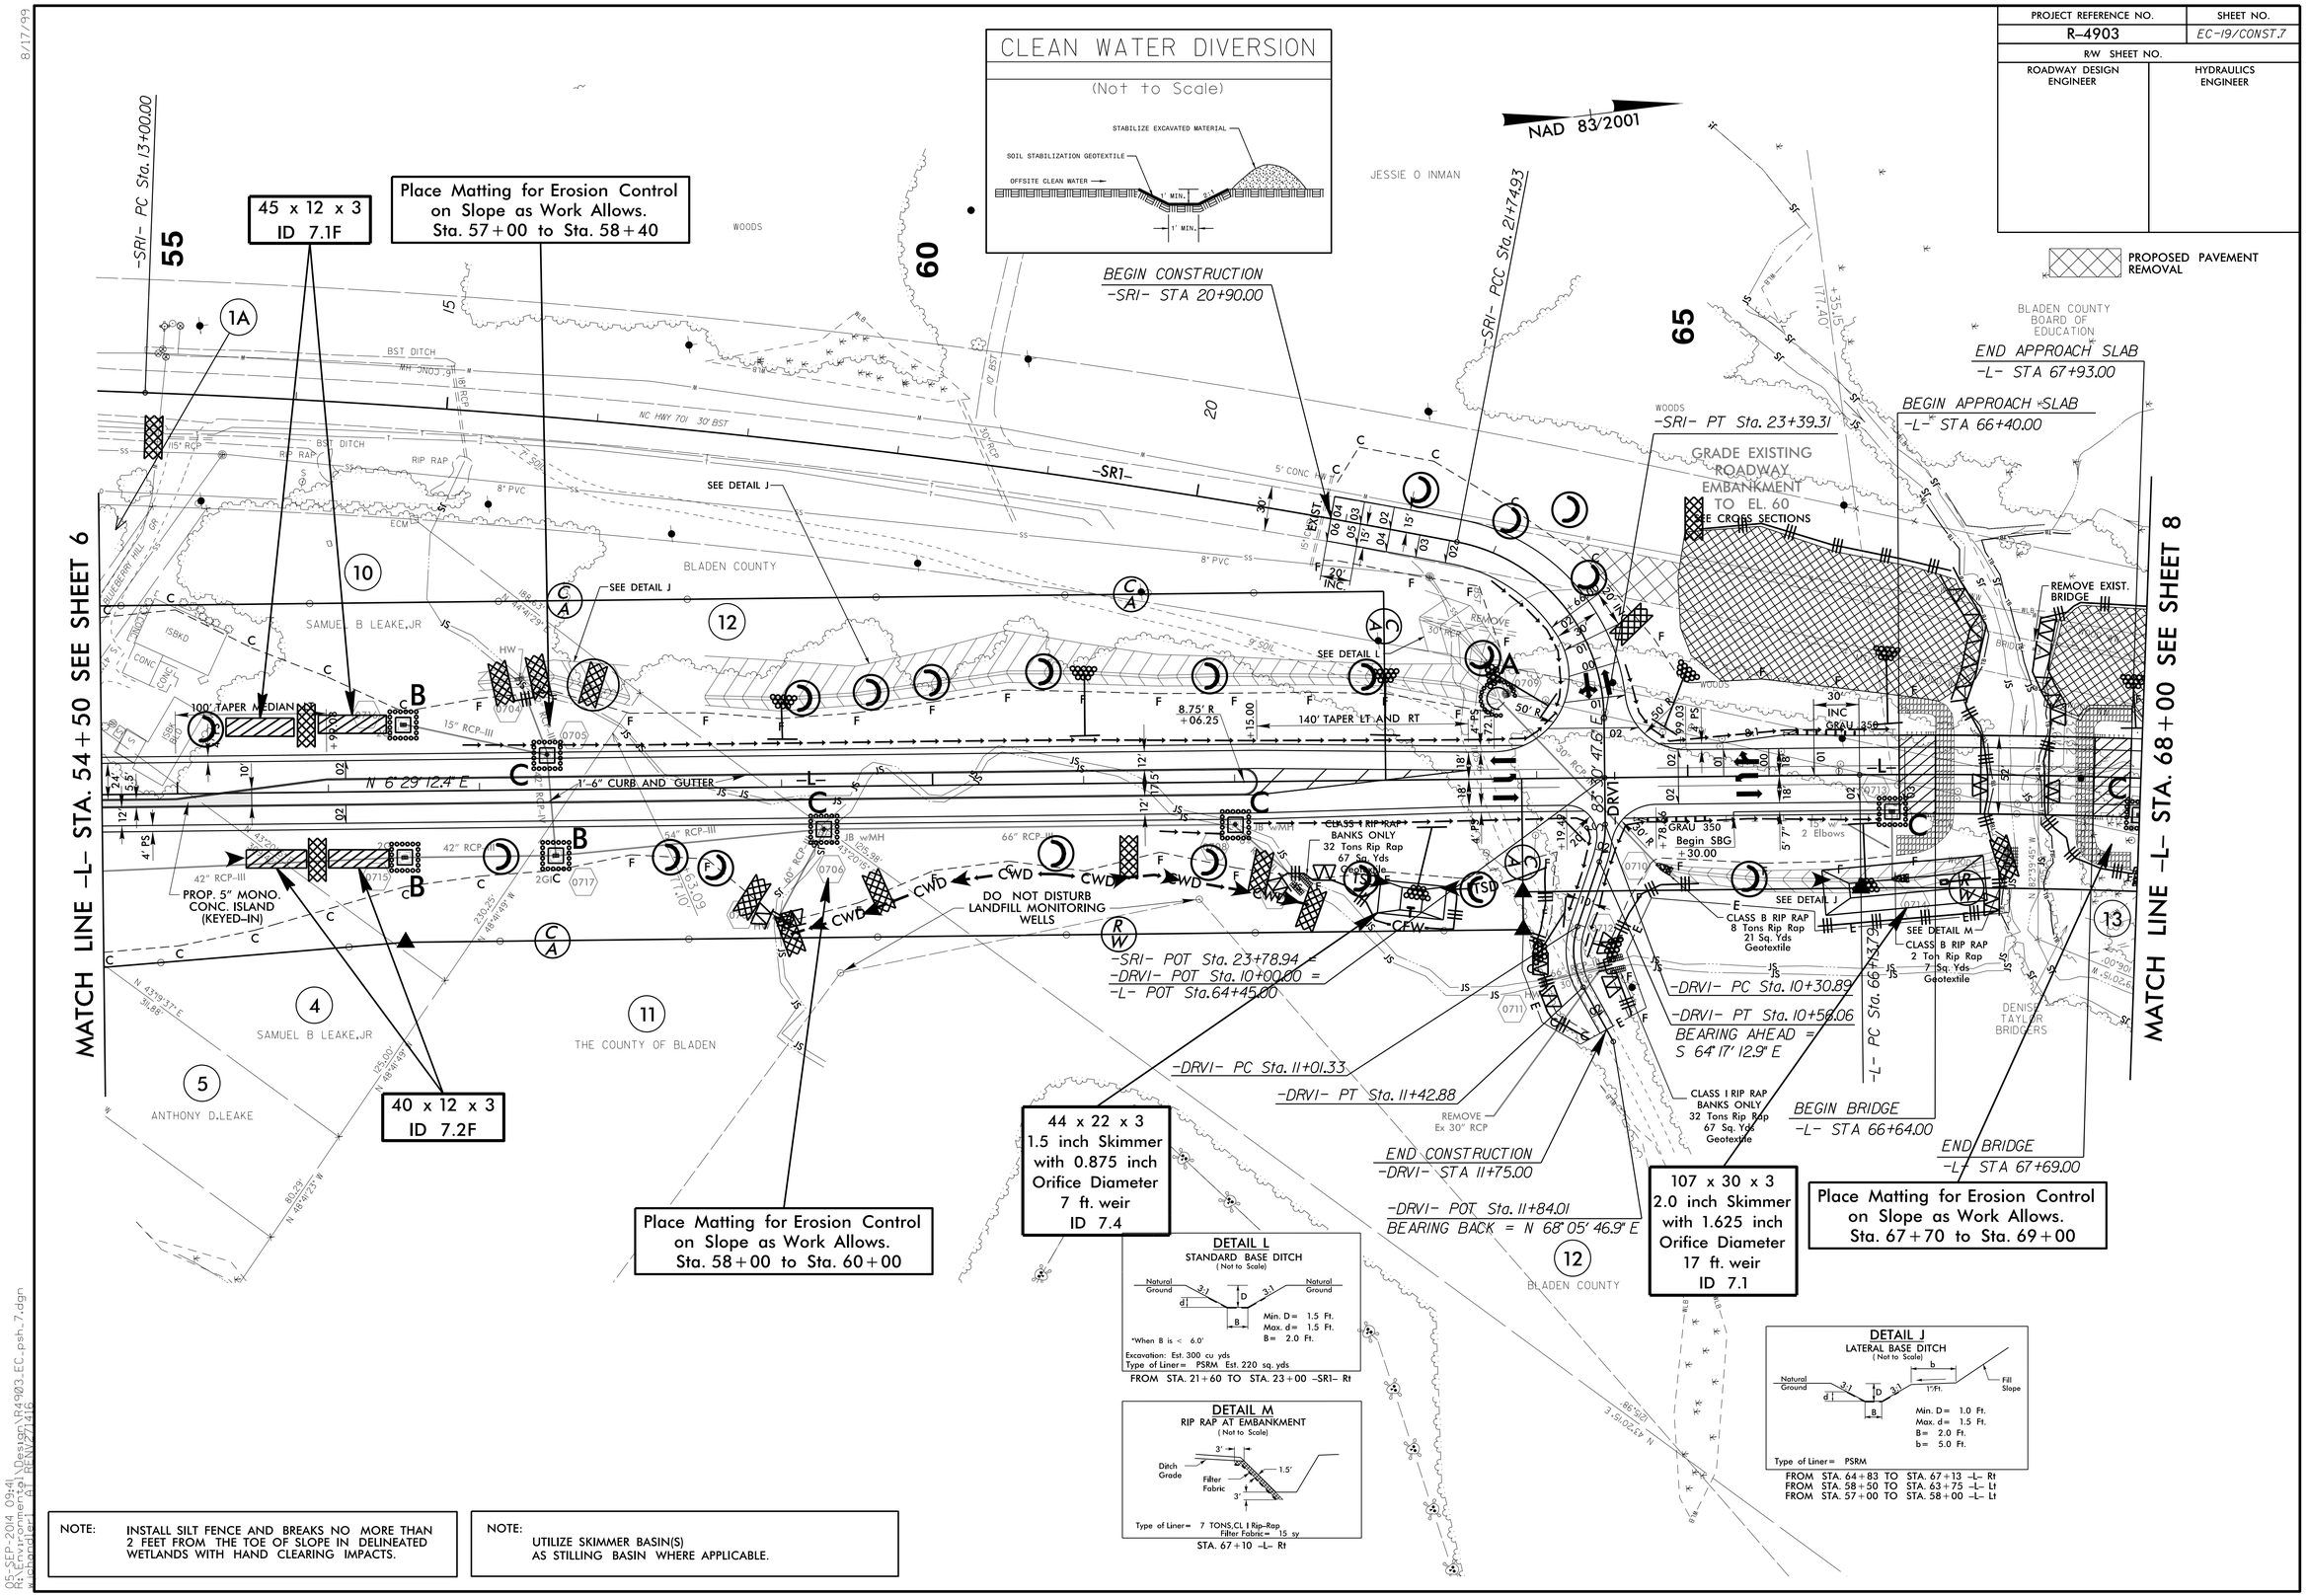

NOTE: INSTALL SILT FENCE AND BREAKS NO MORE THAN 2 FEET FROM THE TOE OF SLOPE IN DELINEATED WETLANDS WITH HAND CLEARING IMPACTS.

NOTE: UTILIZE SKIMMER BASIN(S) AS STILLING BASIN WHERE APPLICABLE.

8/17/99

05-SEP-2014 09:41
R:\Environmental\Design\R4903_EC_psh_7.dgn
Computed at: REVIZ416