PHASE 2 DETOUR PLAN SHEET

PROJECT REFERENCE NO.	SHEET NO.
R-4903	EC-14/CONST.2-H
R/W SHEET NO.	
ROADWAY DESIGN ENGINEER	HYDRAULICS ENGINEER

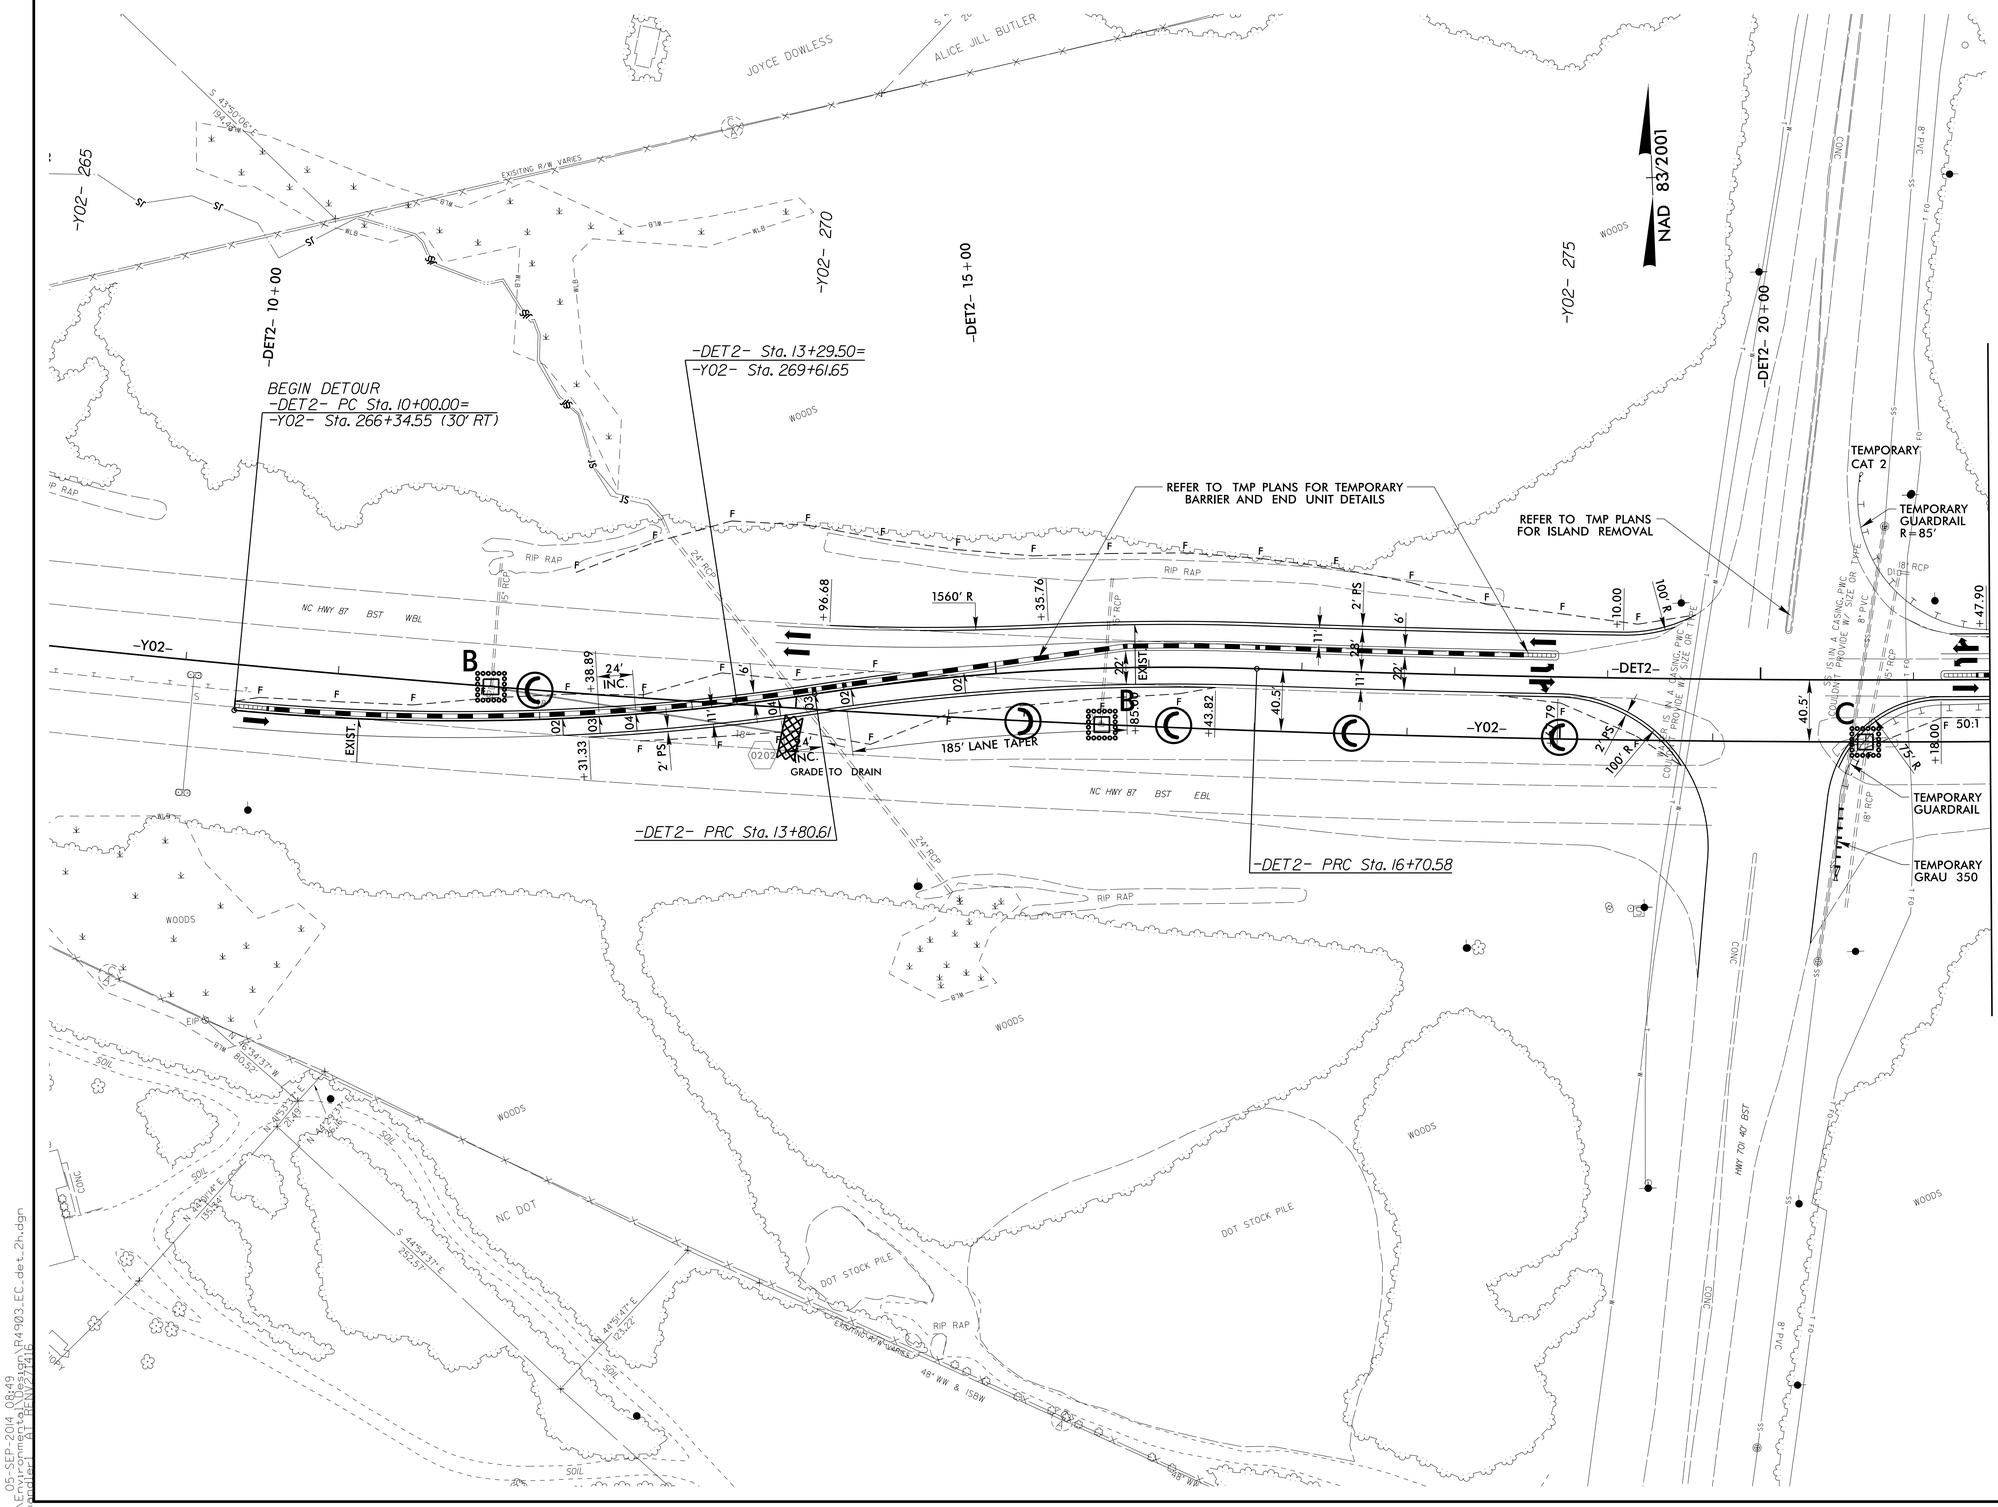

05-SEP-2014 08:49
R:\Environmental\Design\R4903_EC_det_2h.dgn
w_chrisgaller 01 BENTLEY/16