PROJECT REFERENCE NO.	SHEET NO.
R-4903	EC-8/CONST.8
R/W SHEET NO.	
ROADWAY DESIGN ENGINEER	HYDRAULICS ENGINEER

NAD 83/2001

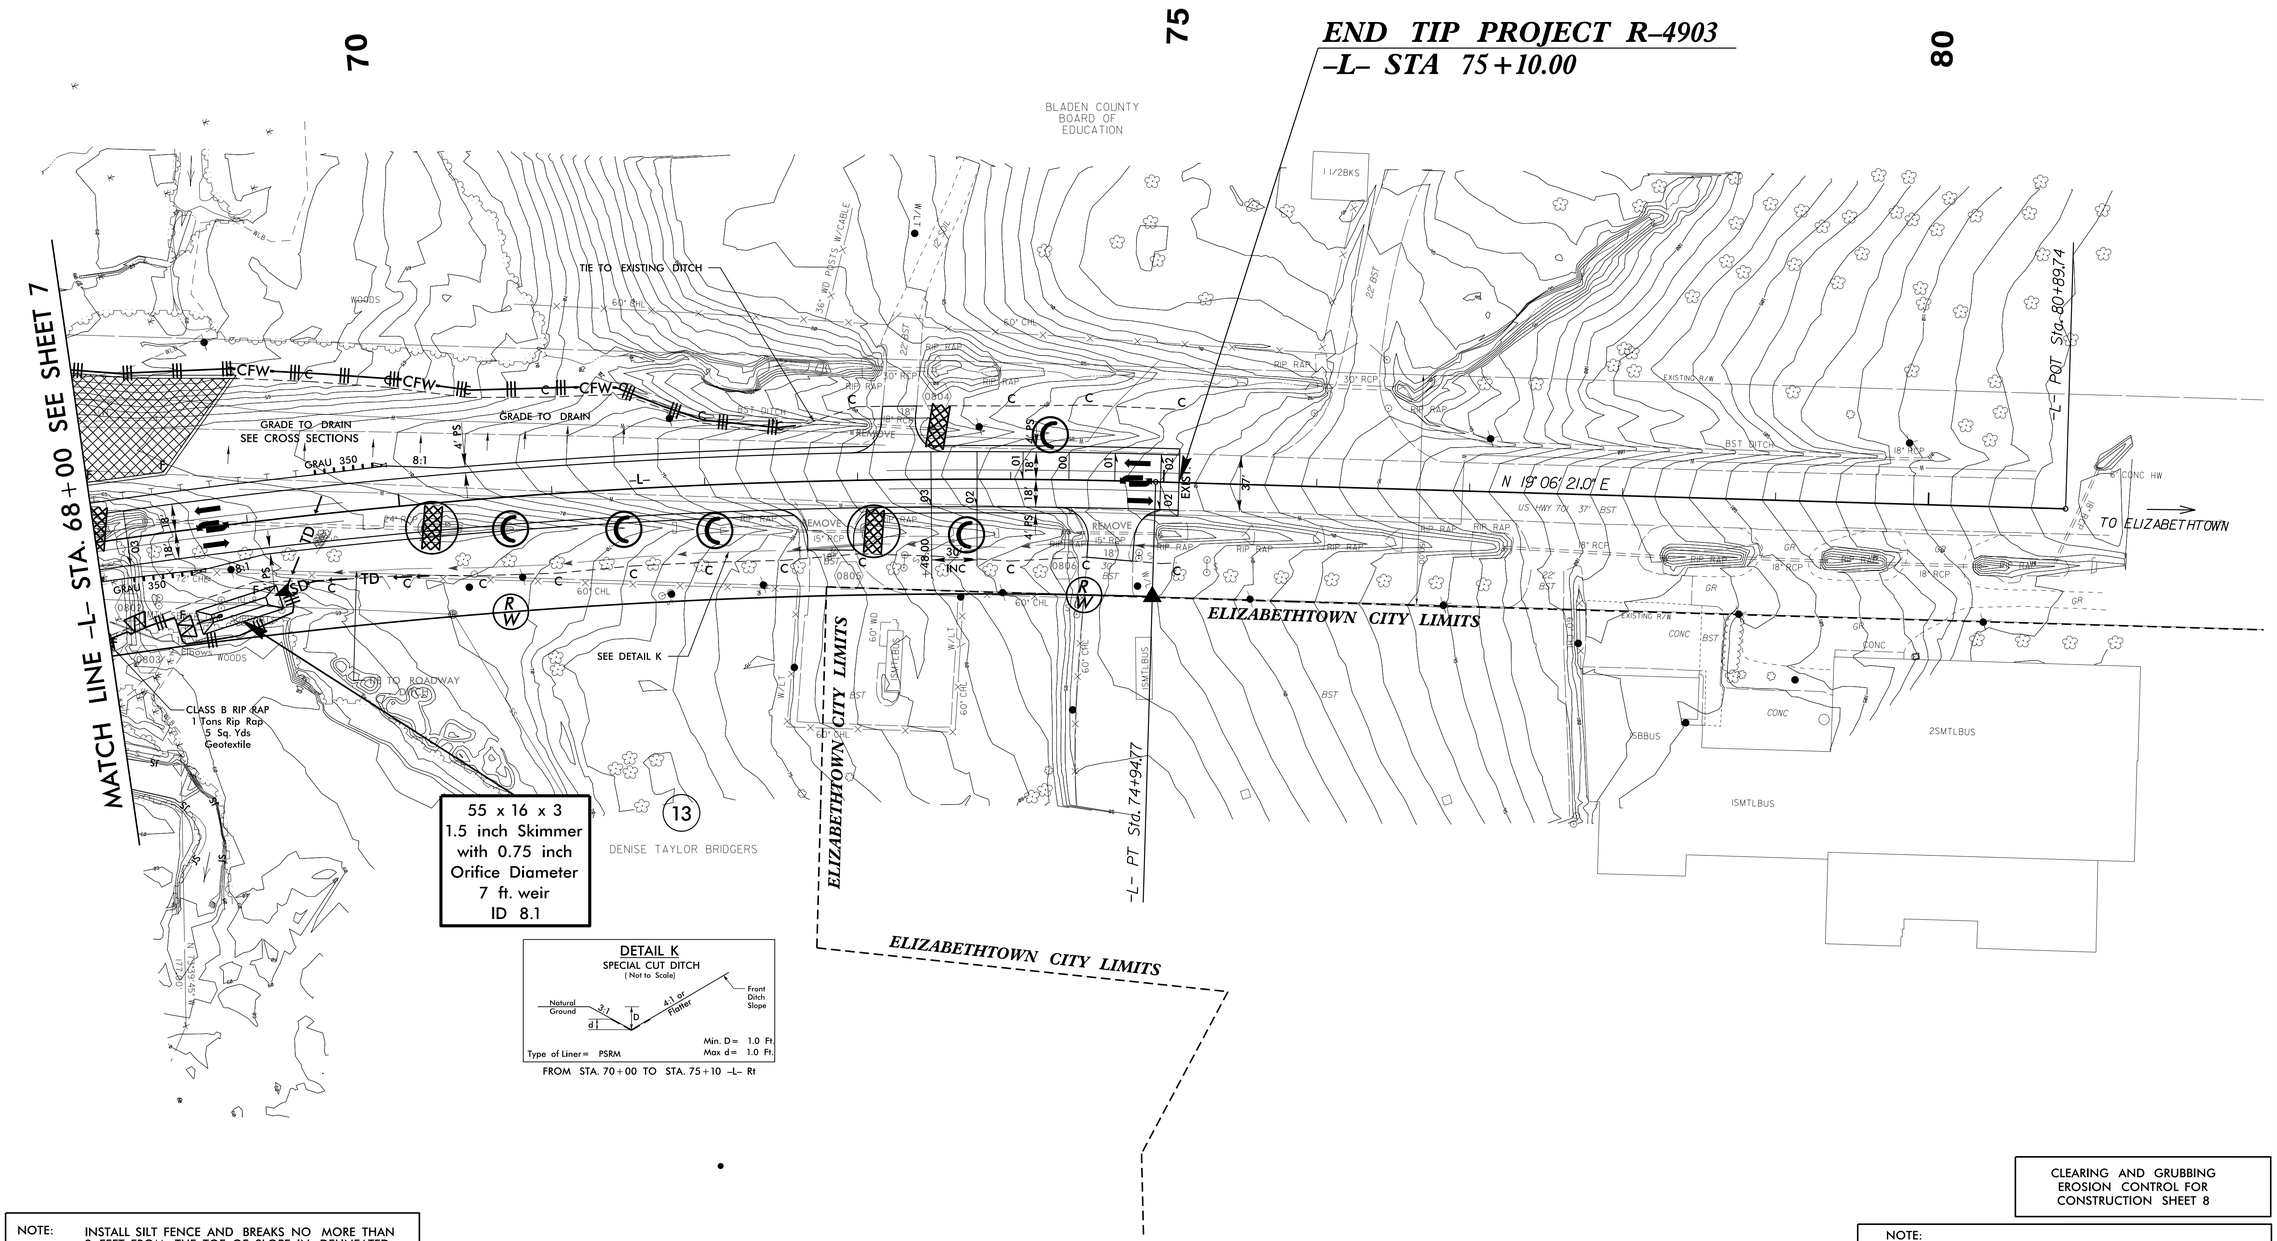

DETAIL K
SPECIAL CUT DITCH
(Not to Scale)

Natural Ground — 3:1 — d — D — 4:1 or Flatter — Front Ditch Slope

Type of Liner = PSRM
Min. D = 1.0 Ft.
Max d = 1.0 Ft.

FROM STA. 70+00 TO STA. 75+10 -L- Rt

NOTE: INSTALL SILT FENCE AND BREAKS NO MORE THAN 2 FEET FROM THE TOE OF SLOPE IN DELINEATED WETLANDS WITH HAND CLEARING IMPACTS.

CLEARING AND GRUBBING
EROSION CONTROL FOR
CONSTRUCTION SHEET 8

NOTE:
PLACE TEMPORARY ROCK SEDIMENT DAMS TYPE – B AND TEMPORARY ROCK SILT CHECKS TYPE – A AT DRAINAGE OUTLETS.

8/17/99

05-SEP-2014 09:49
R:\Environmental\Design\R4903_EC_psh_8.dgn
pscoggins