PROJECT REFERENCE NO.	SHEET NO.
R-4903	EC-21/CONST.9
R/W SHEET NO.	
ROADWAY DESIGN ENGINEER	HYDRAULICS ENGINEER

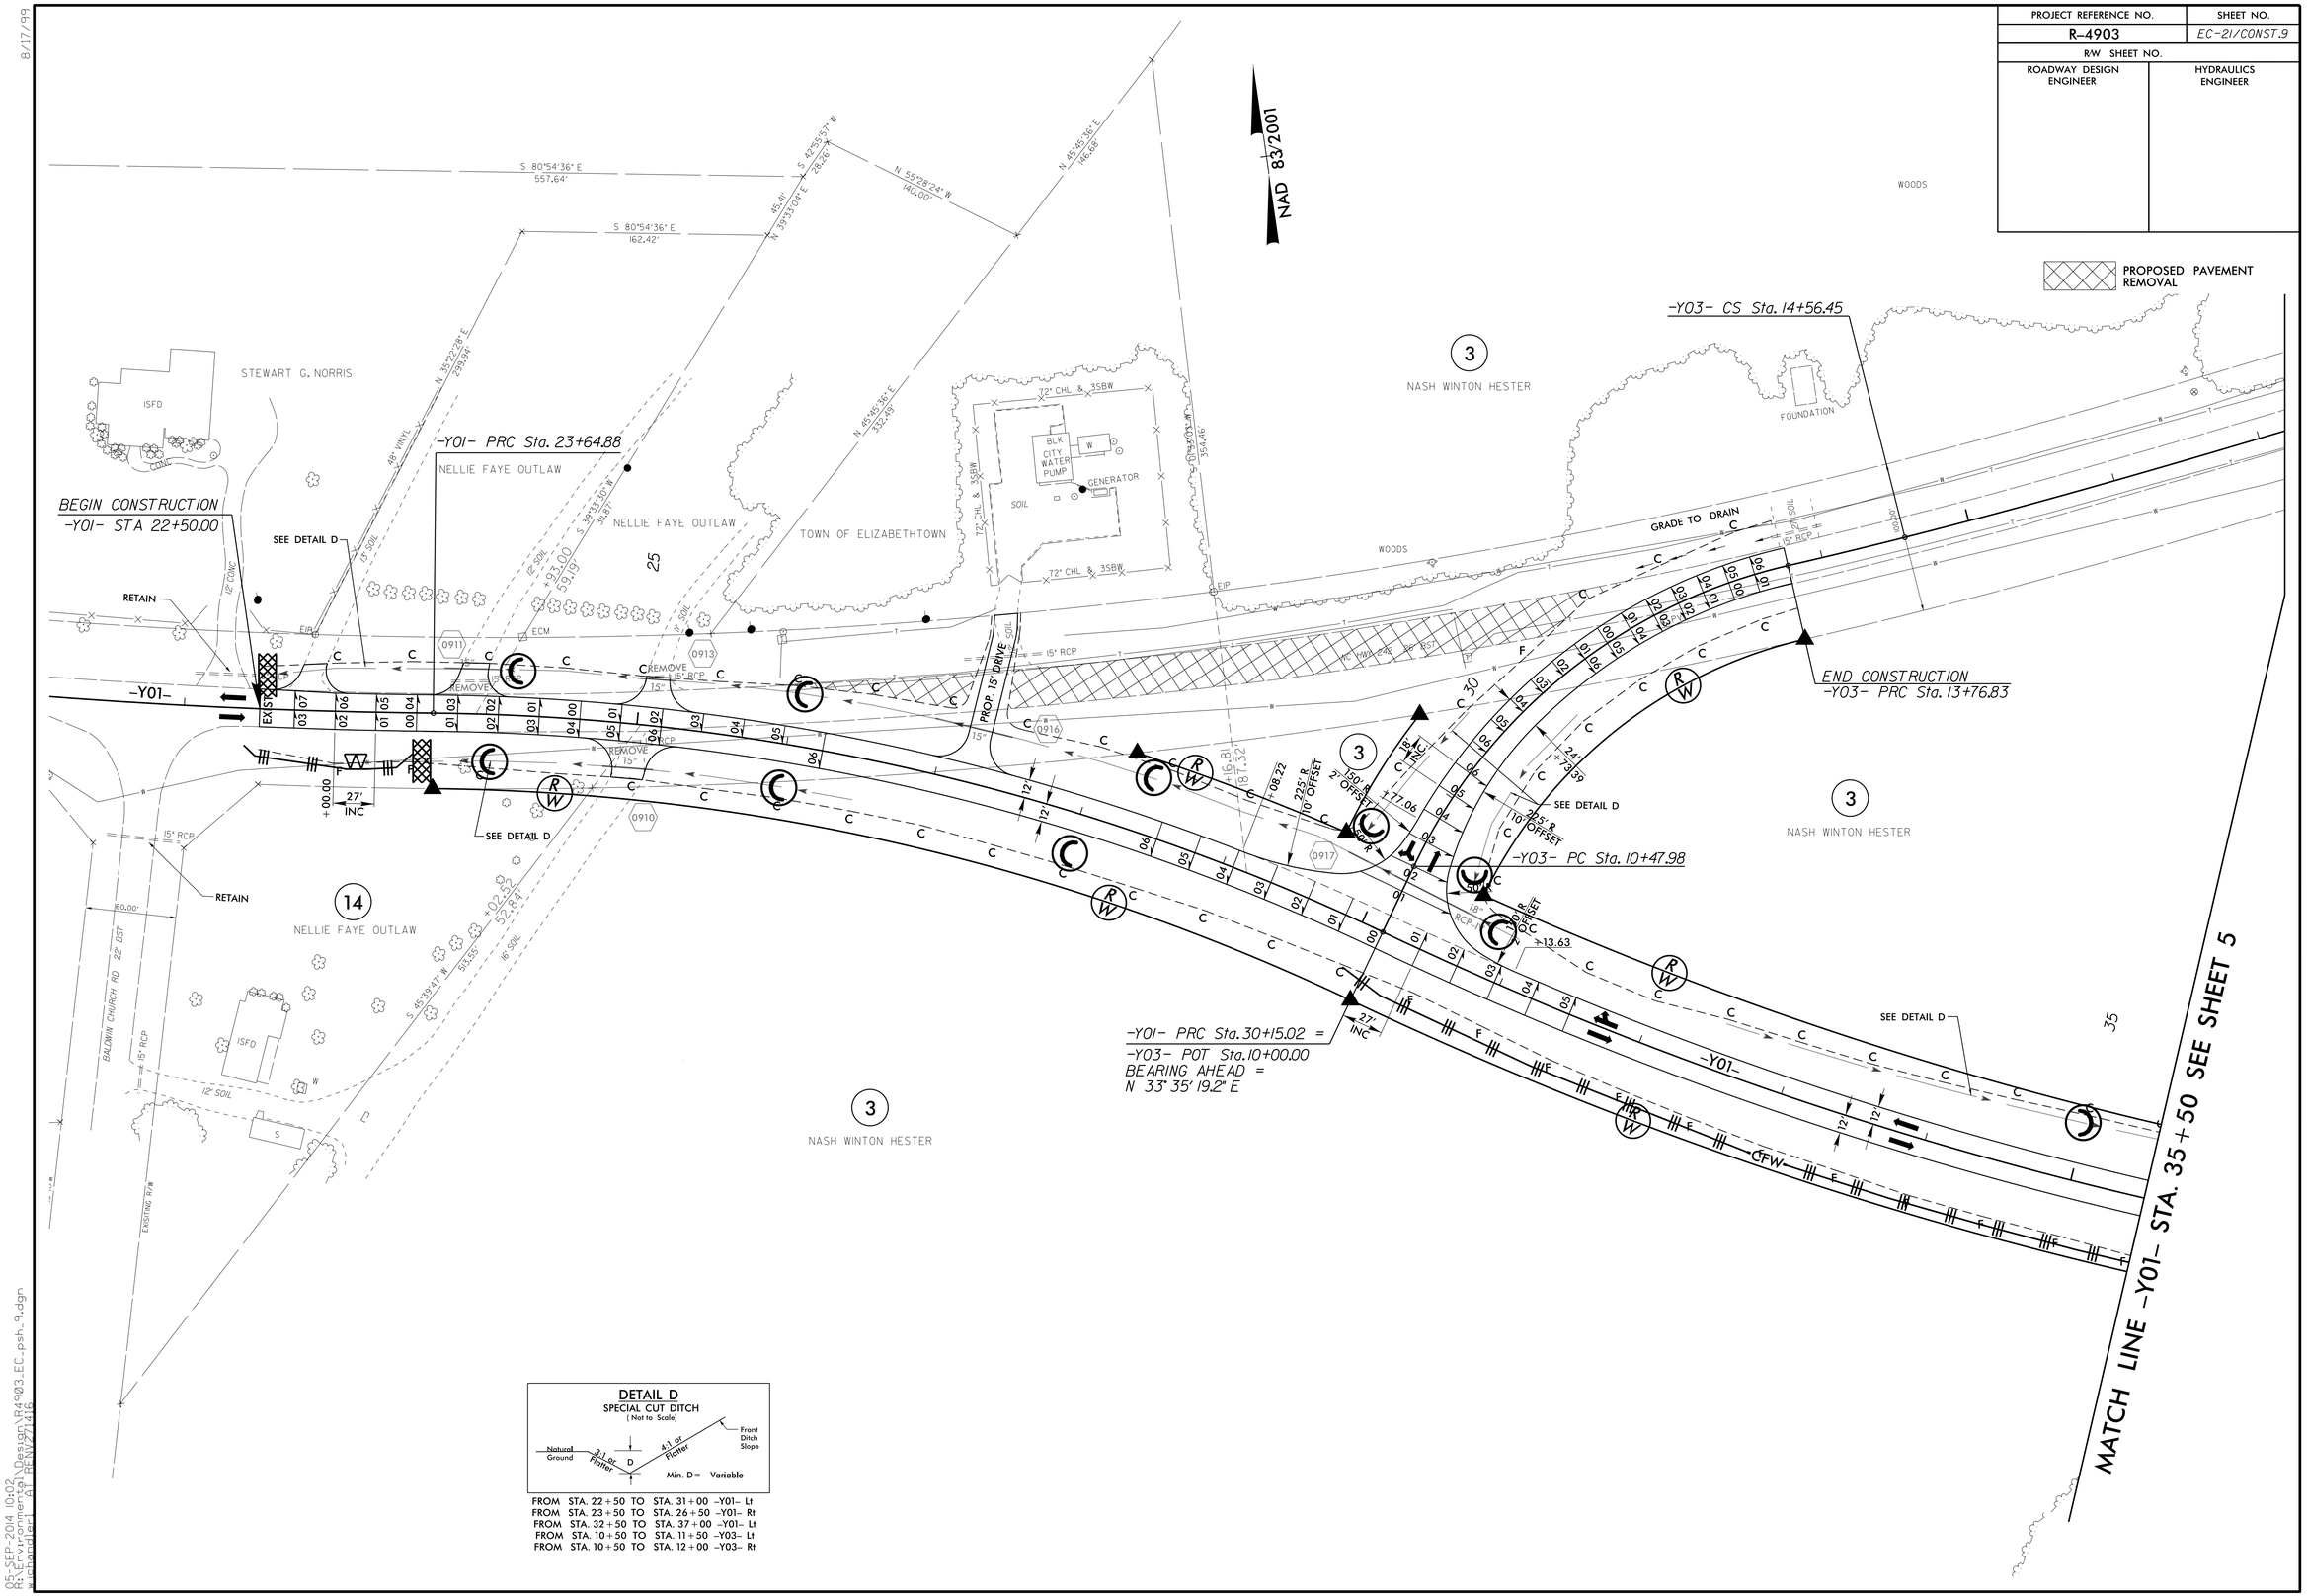

DETAIL D

SPECIAL CUT DITCH

(Not to Scale)

FROM	STA. 22+50	TO	STA. 31+00	-Y01- Lt
FROM	STA. 23+50	TO	STA. 26+50	-Y01- Rt
FROM	STA. 32+50	TO	STA. 37+00	-Y01- Lt
FROM	STA. 10+50	TO	STA. 11+50	-Y03- Lt
FROM	STA. 10+50	TO	STA. 12+00	-Y03- Rt

8/17/99
05-SEP-2014 10:02
R:\Environmental\Design\R4903_EC_psh_9.dgn
pcopeland BY:BHUVI7146