PROJECT REFERENCE NO.	SHEET NO.
R-4903	EC-11/CONST.11
R/W SHEET NO.	
ROADWAY DESIGN ENGINEER	HYDRAULICS ENGINEER

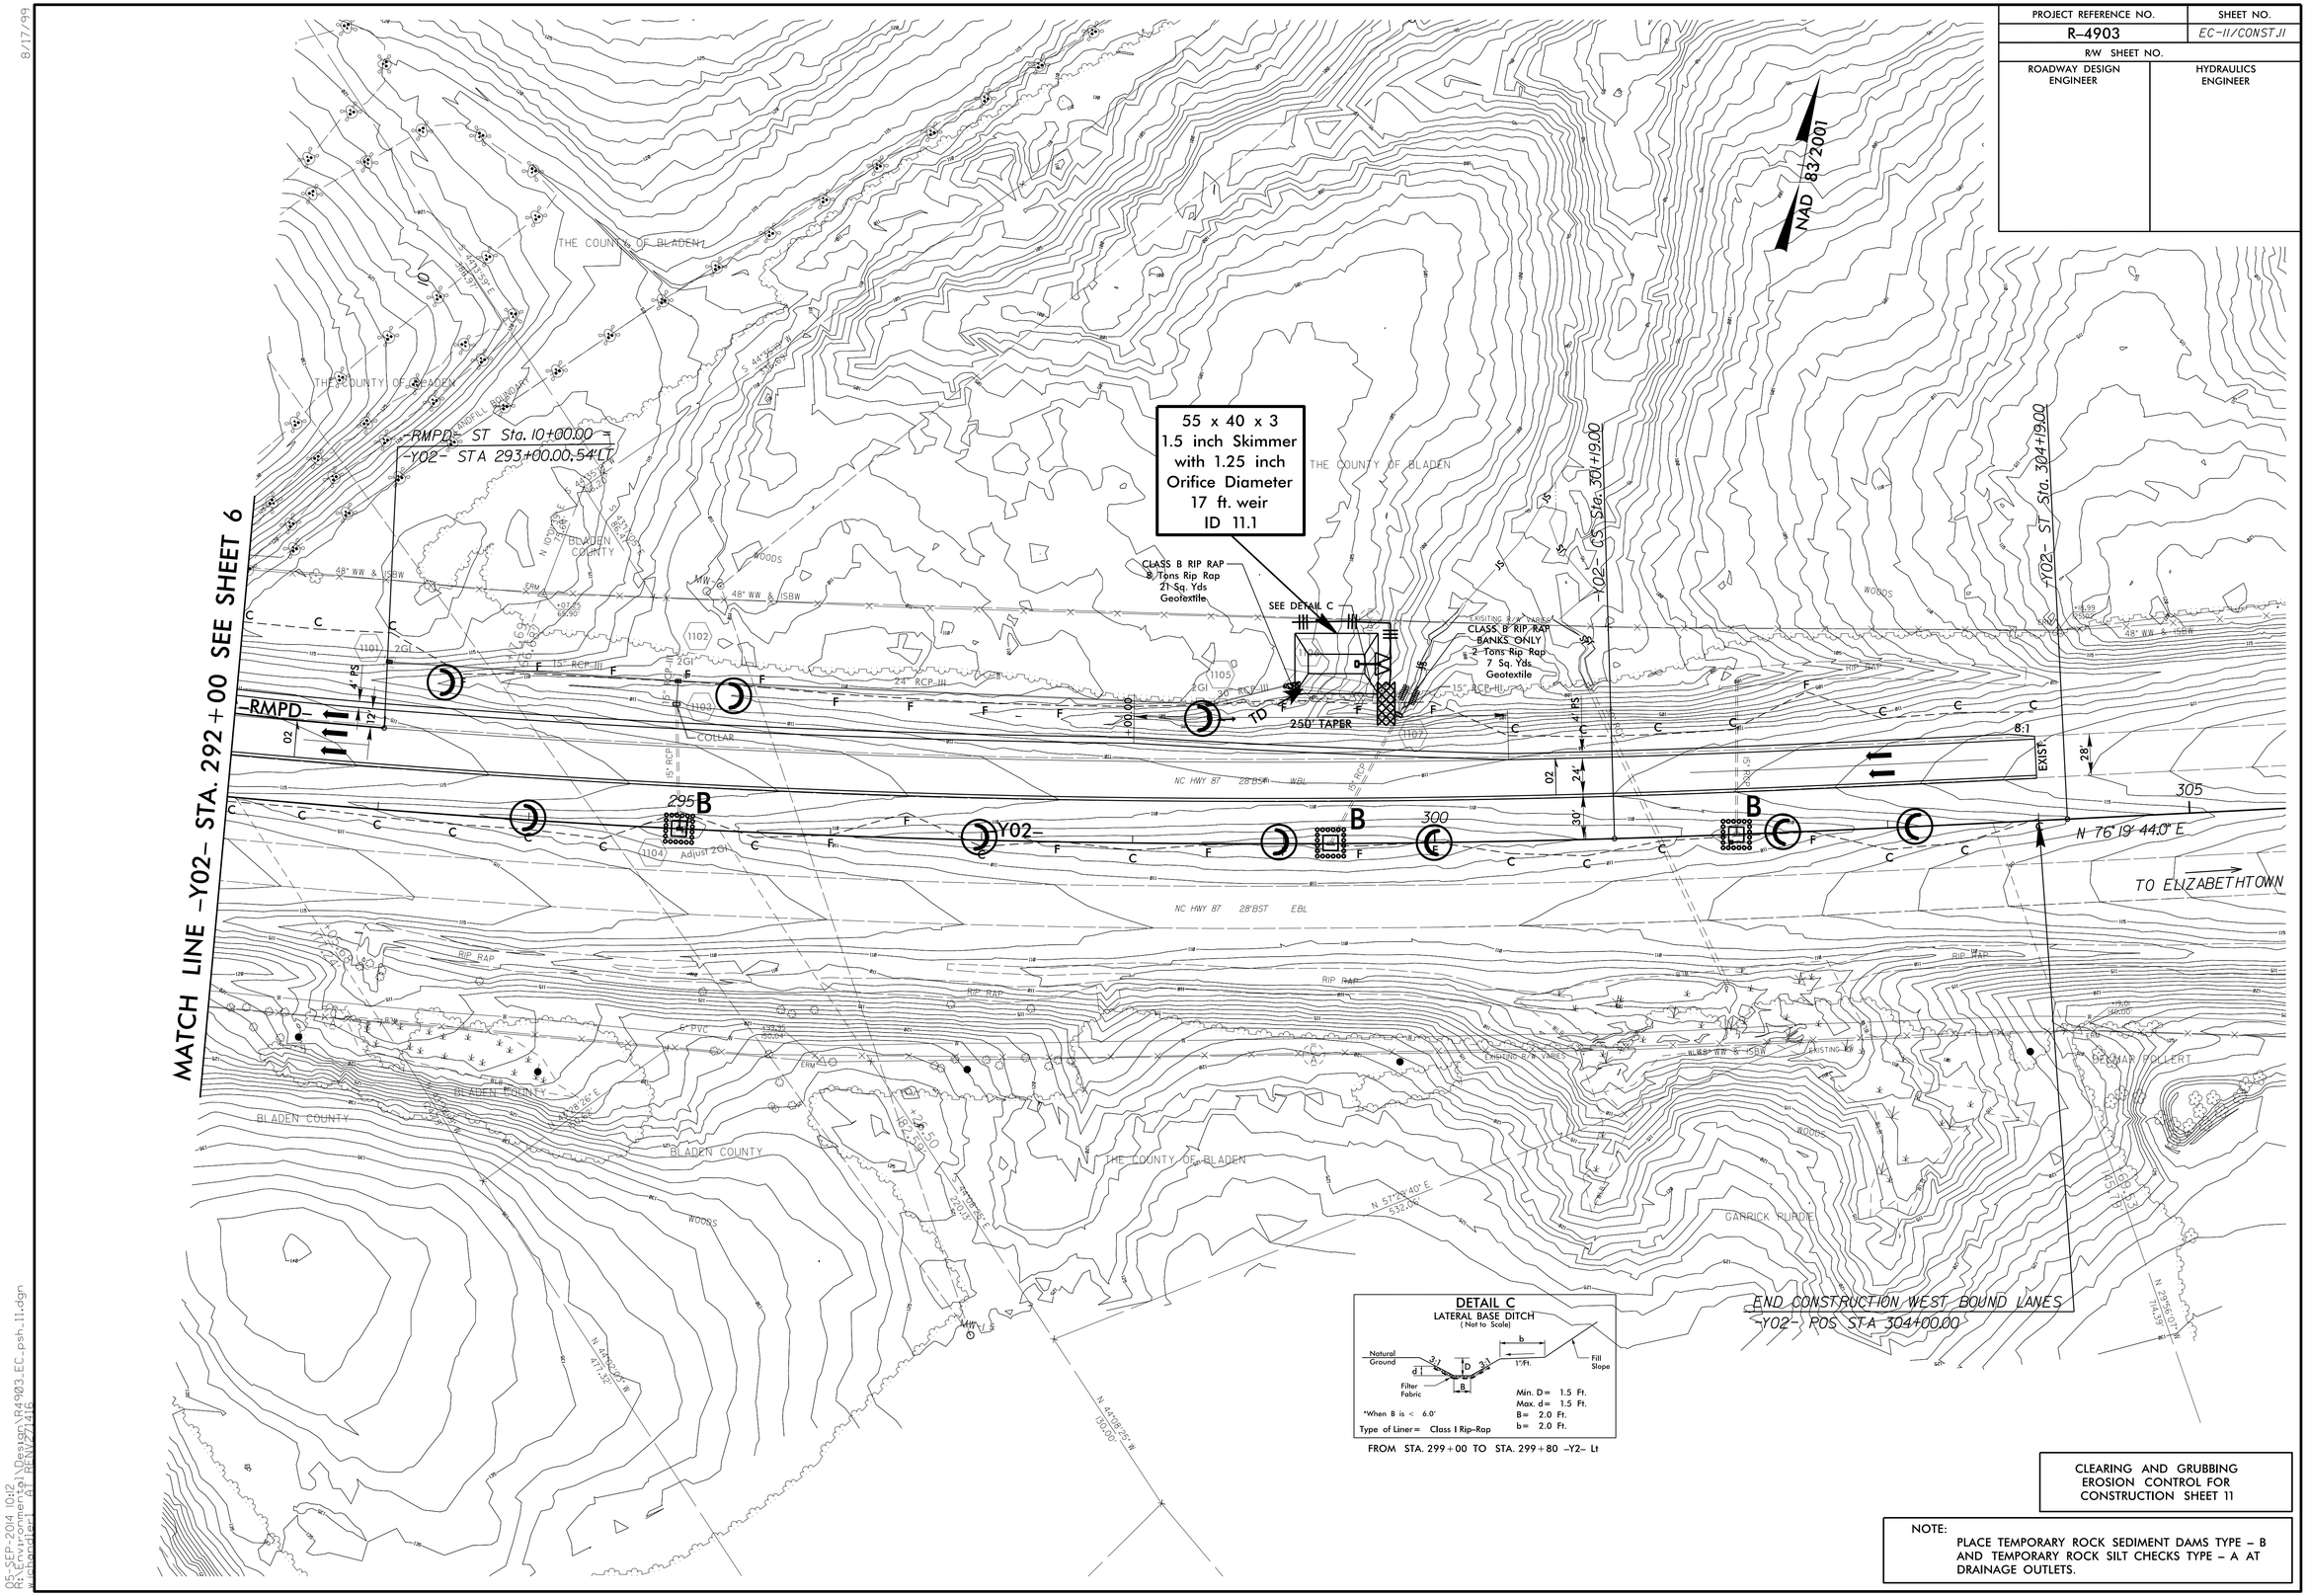

CLEARING AND GRUBBING
EROSION CONTROL FOR
CONSTRUCTION SHEET 11

NOTE:
PLACE TEMPORARY ROCK SEDIMENT DAMS TYPE – B AND TEMPORARY ROCK SILT CHECKS TYPE – A AT DRAINAGE OUTLETS.

8/17/99

05-SEP-2014 10:12
R:\Environmental\Design\R4903_EC_psh_11.dgn
Copied: 01 REVISED 1/16