PROJECT REFERENCE NO.	SHEET NO.
R-4903	EC-9/CONST.9
R/W SHEET NO.	
ROADWAY DESIGN ENGINEER	HYDRAULICS ENGINEER

NOTE:
PLACE TEMPORARY ROCK SEDIMENT DAMS TYPE – B AND TEMPORARY ROCK SILT CHECKS TYPE – A AT DRAINAGE OUTLETS.

CLEARING AND GRUBBING
EROSION CONTROL FOR
CONSTRUCTION SHEET 9

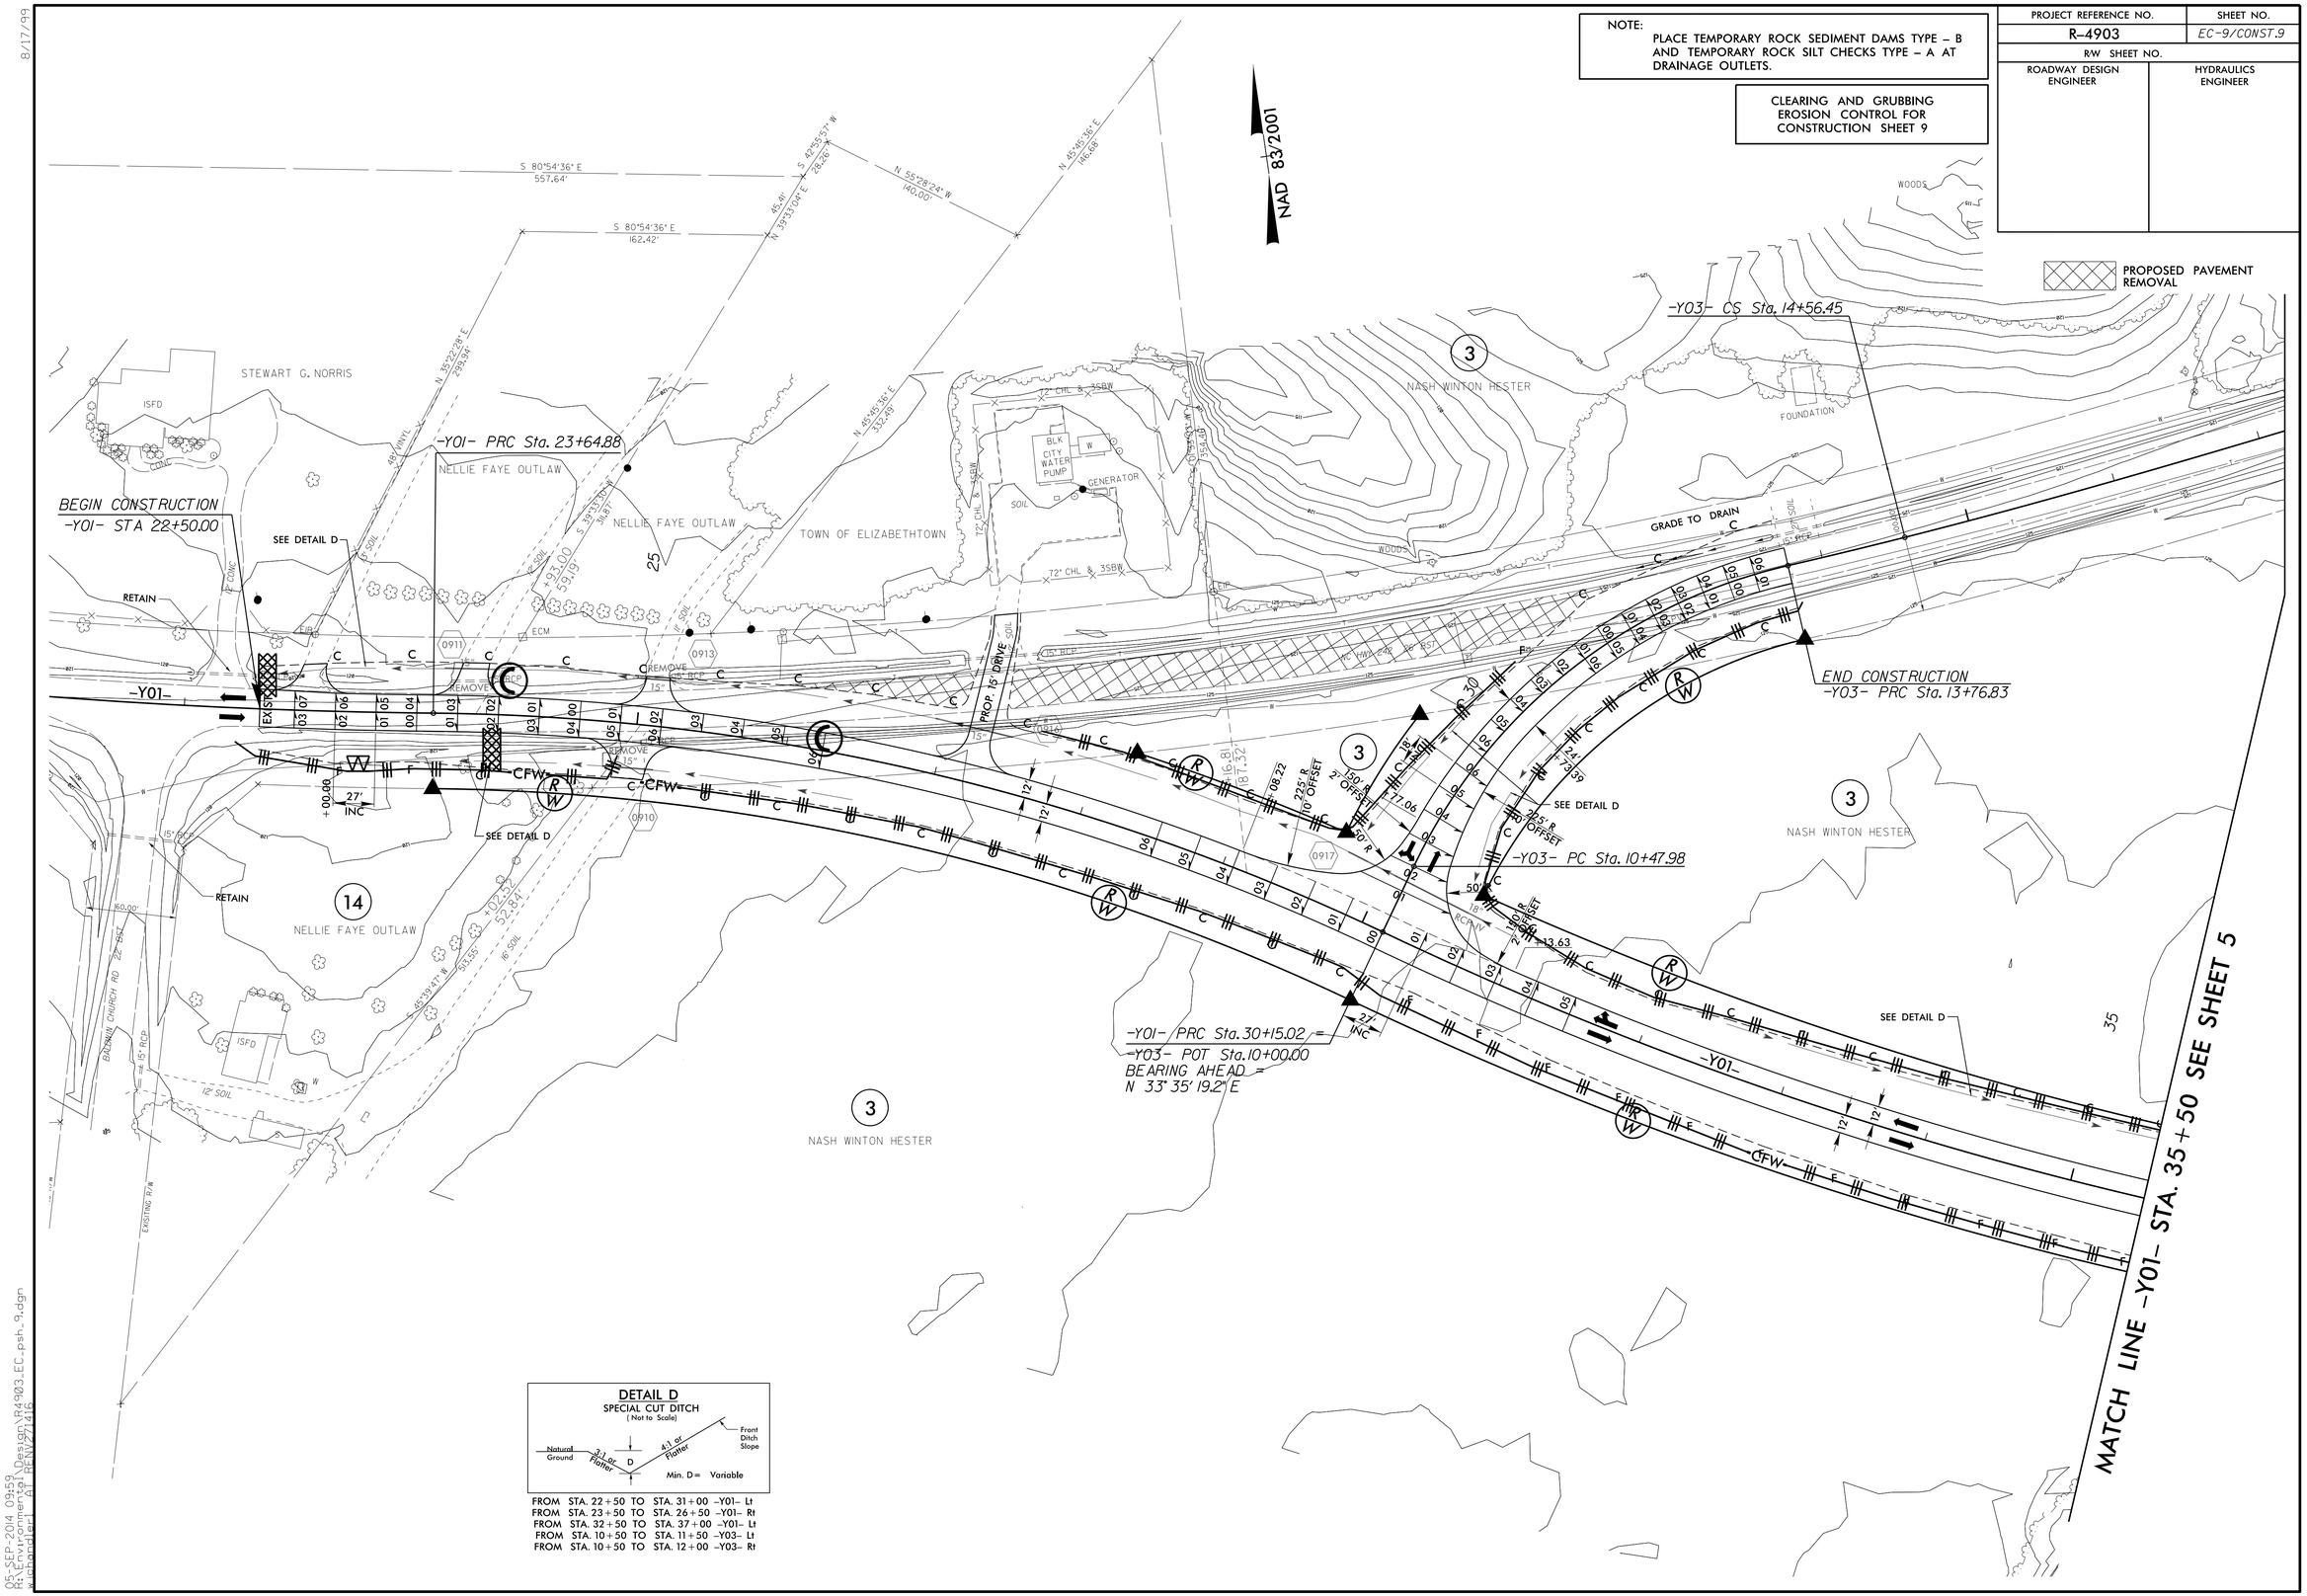

DETAIL D
SPECIAL CUT DITCH
(Not to Scale)

FROM	STA. 22+50	TO	STA. 31+00	-Y01- Lt
FROM	STA. 23+50	TO	STA. 26+50	-Y01- Rt
FROM	STA. 32+50	TO	STA. 37+00	-Y01- Lt
FROM	STA. 10+50	TO	STA. 11+50	-Y03- Lt
FROM	STA. 10+50	TO	STA. 12+00	-Y03- Rt

8/17/99

05-SEP-2014 09:59
R:\Environmental\Design\R4903_EC_psh_9.dgn
wrapped at RHUV7146