PHASE I DETOUR PLAN SHEET

PROJECT REFERENCE NO.	SHEET NO.
R-4903	EC-12/CONST.2-F
R/W SHEET NO.	
ROADWAY DESIGN ENGINEER	HYDRAULICS ENGINEER

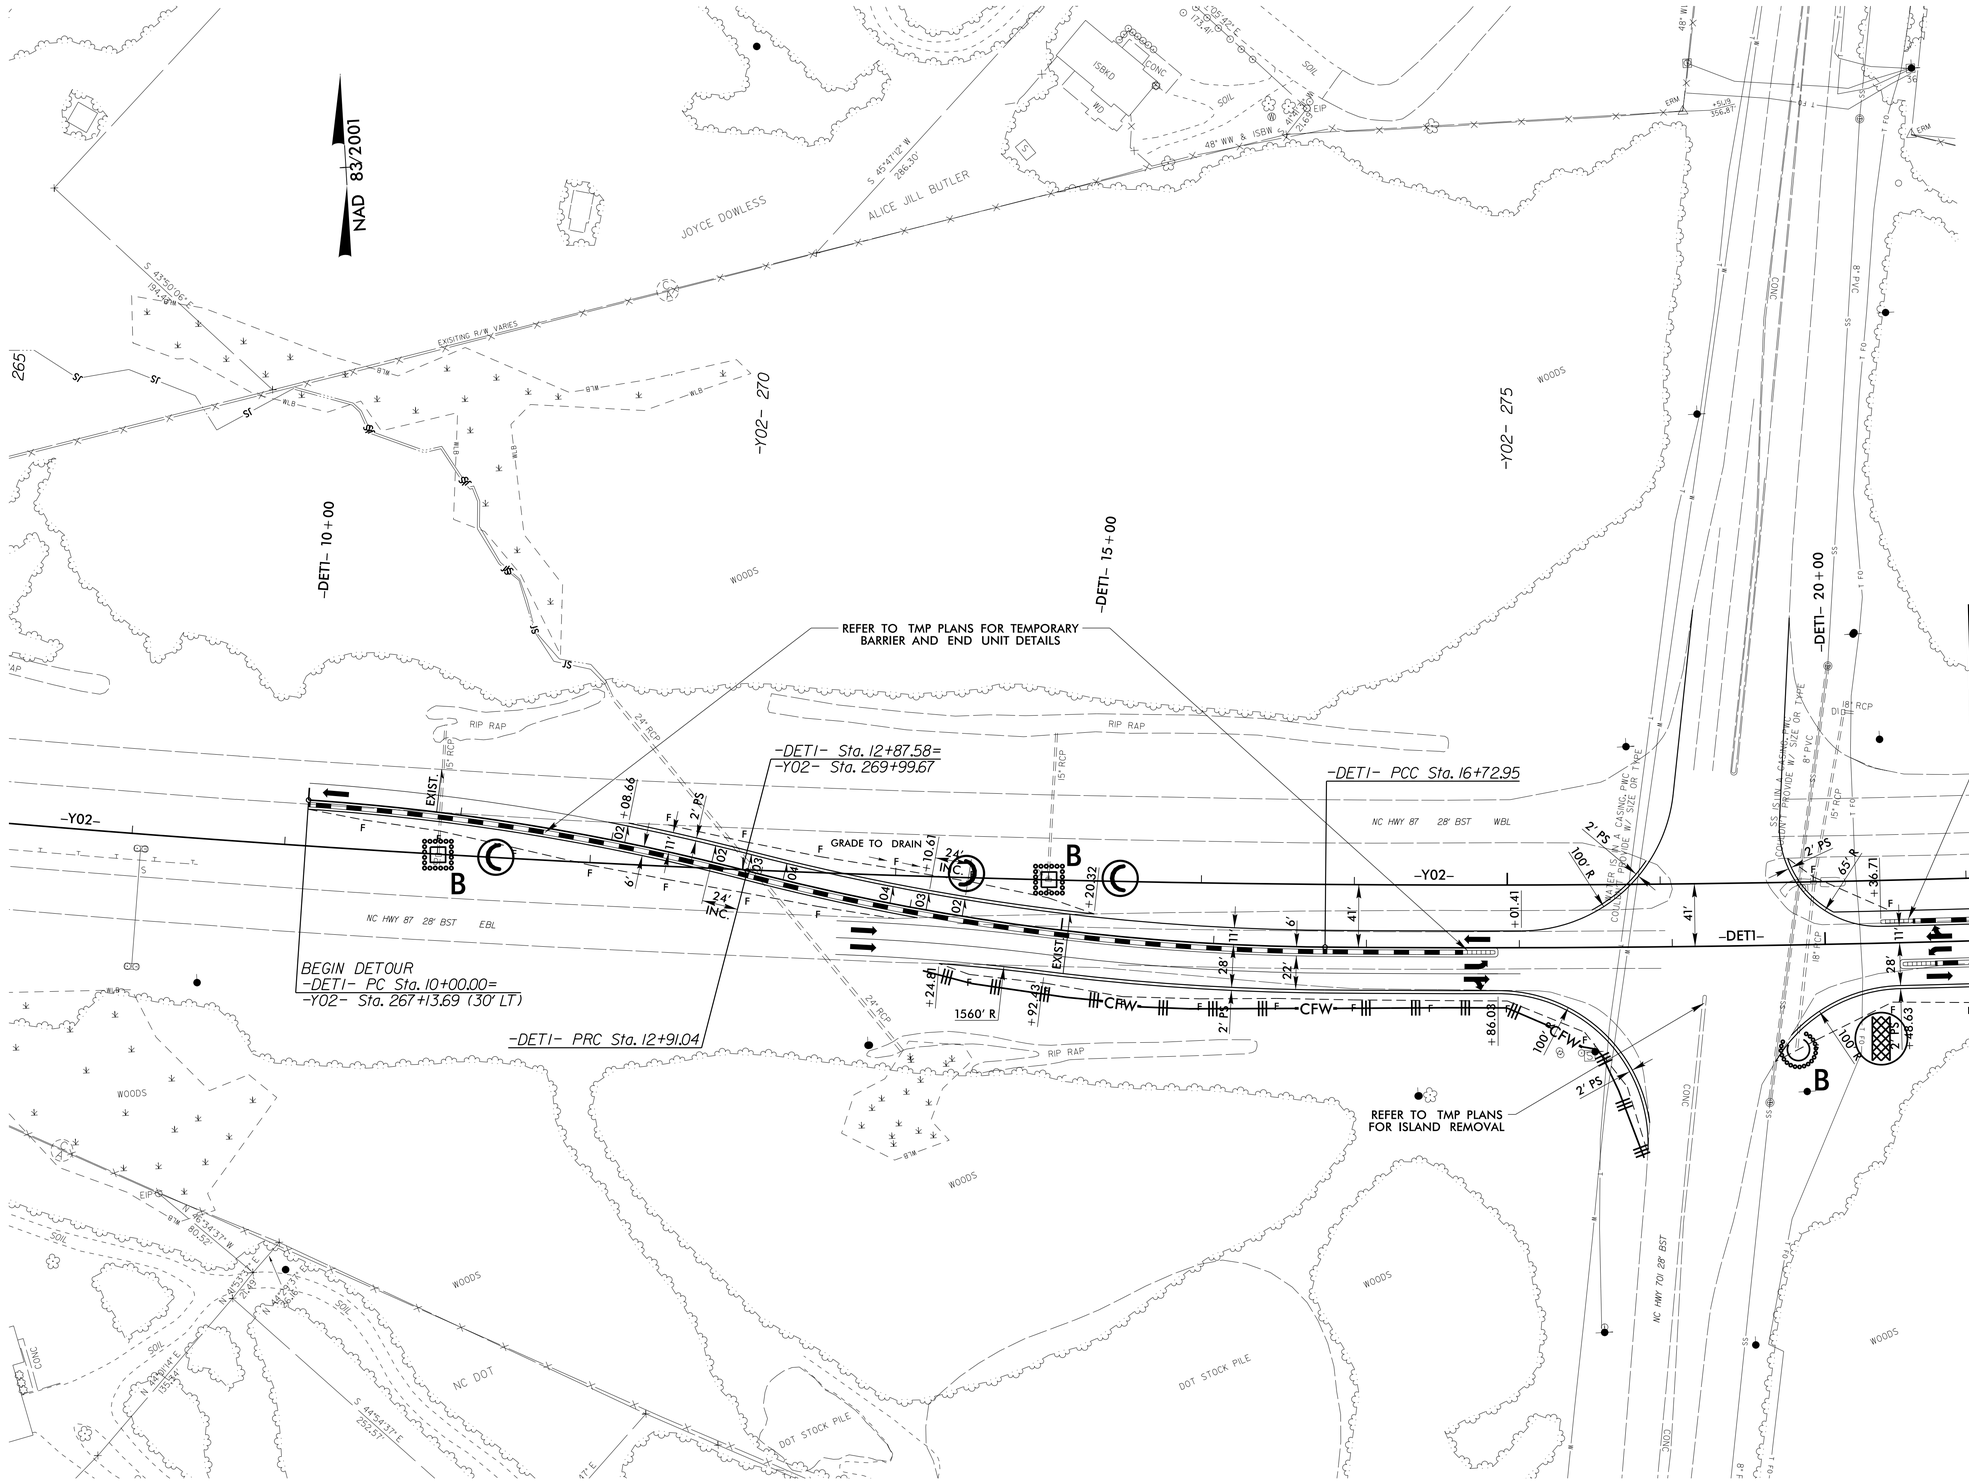

5/14/99
05-SEP-2014 08:43
R:\Environmental\Design\R4903_EC_det_2f.dgn