PROJECT REFERENCE NO.	SHEET NO.
R-4903	EC-10/CONST.10
R/W SHEET NO.	
ROADWAY DESIGN ENGINEER	HYDRAULICS ENGINEER

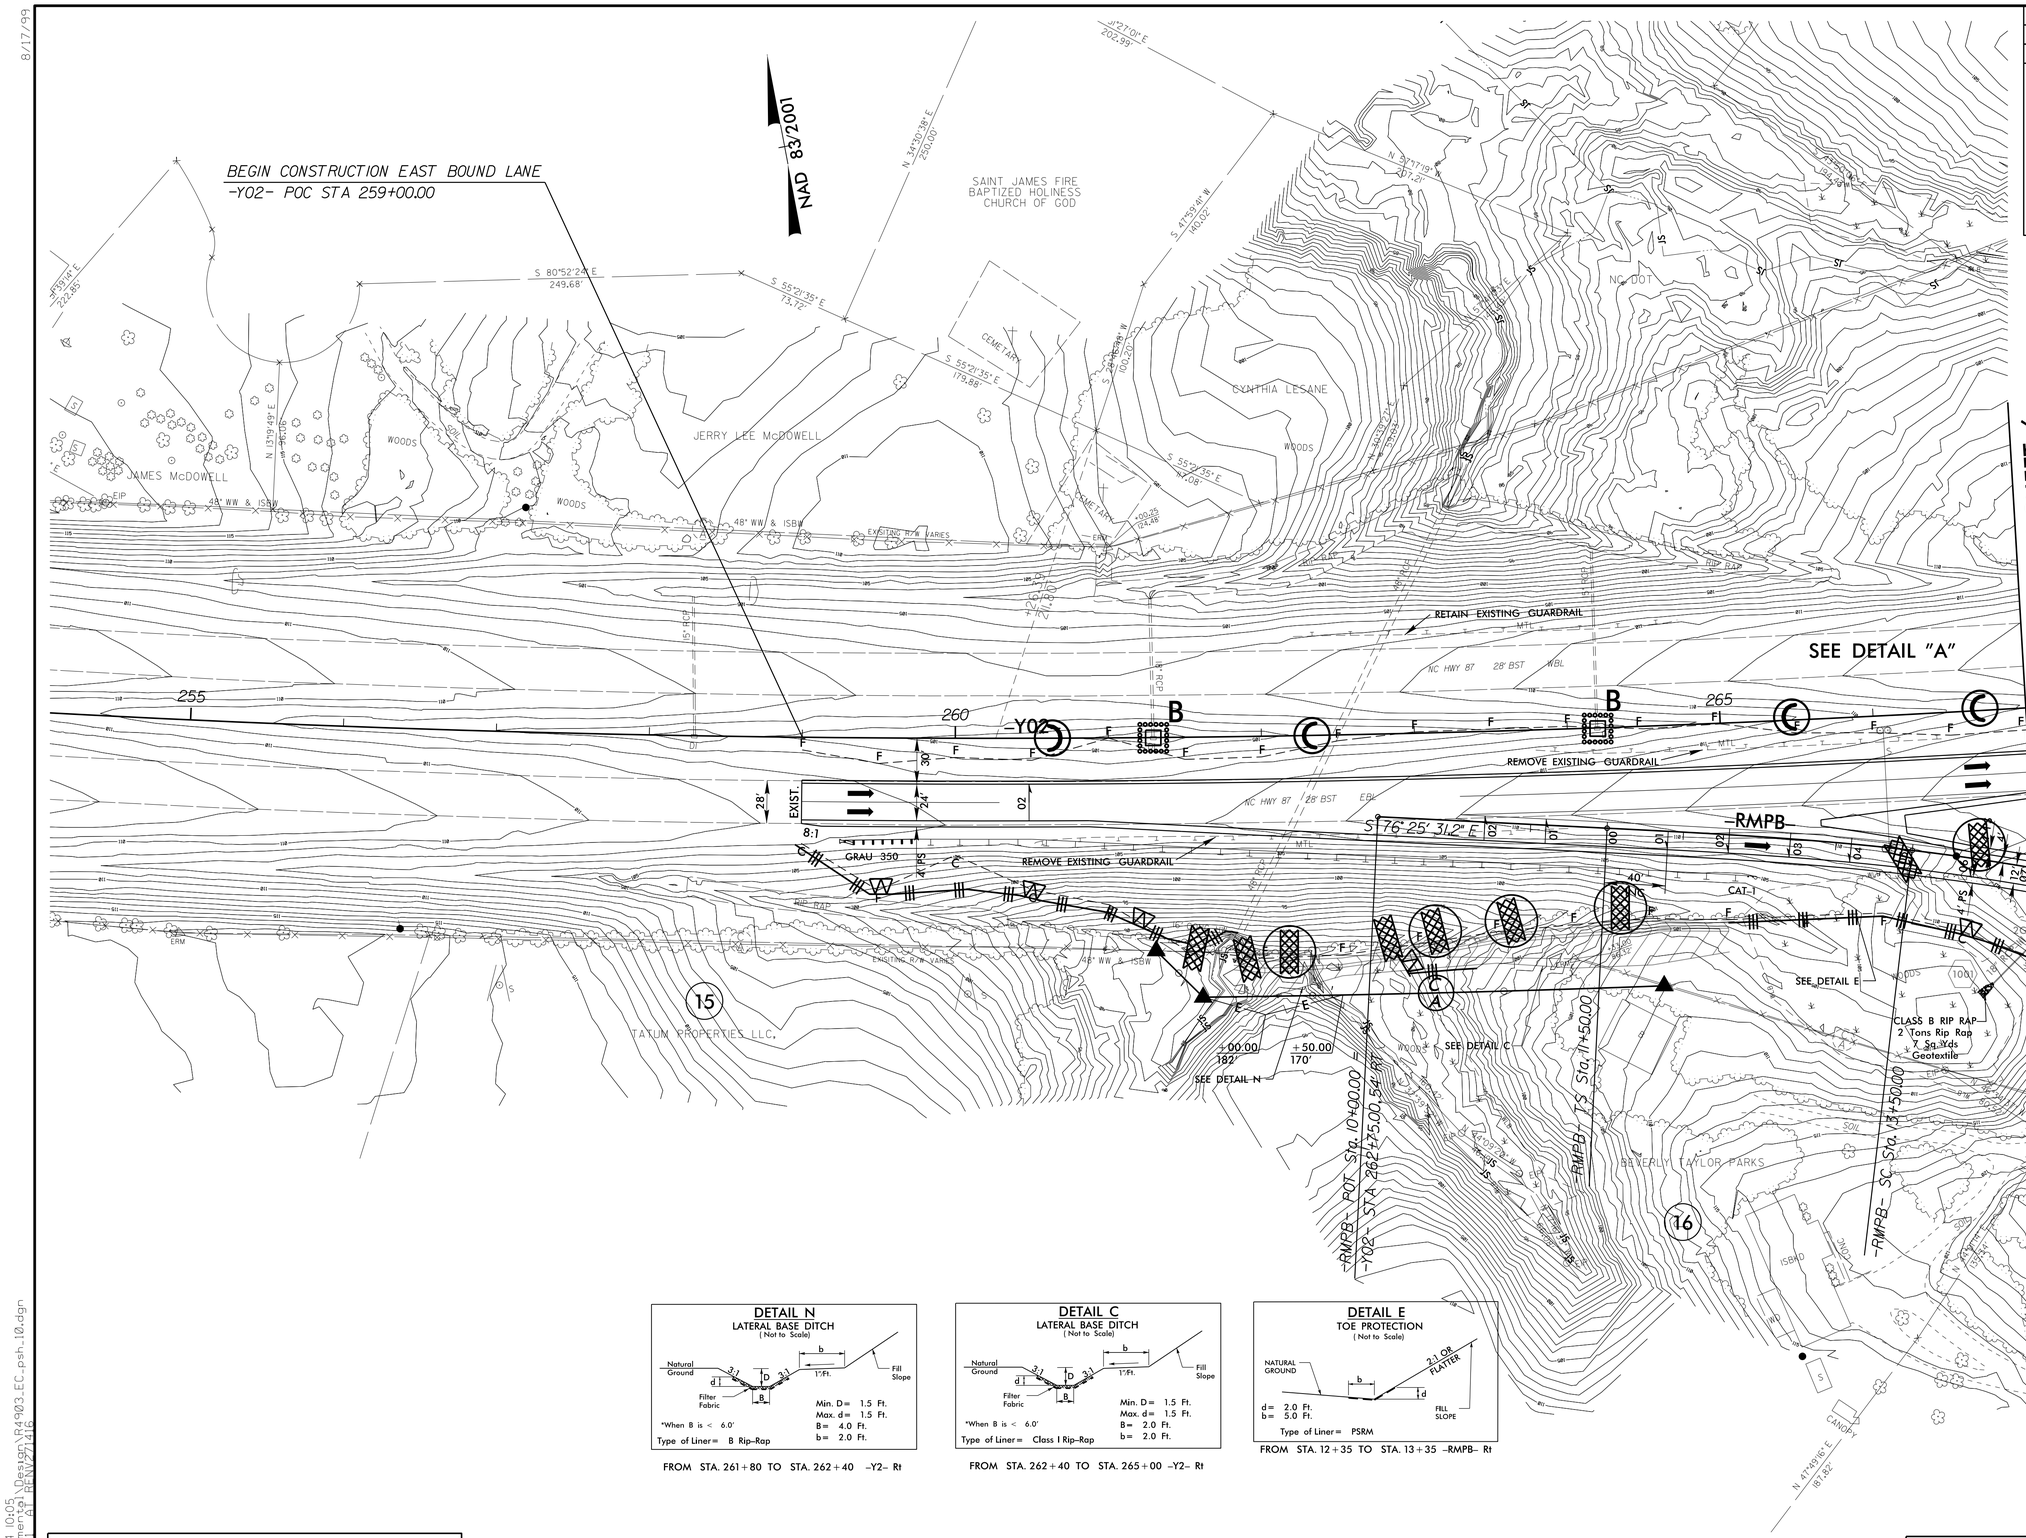

DETAIL N
LATERAL BASE DITCH
(Not to Scale)

*When B is < 6.0'
Type of Liner = B Rip-Rap
Min. D = 1.5 Ft.
Max. d = 1.5 Ft.
B = 4.0 Ft.
b = 2.0 Ft.

FROM STA. 261+80 TO STA. 262+40 -Y2- Rt

DETAIL C
LATERAL BASE DITCH
(Not to Scale)

*When B is < 6.0'
Type of Liner = Class I Rip-Rap
Min. D = 1.5 Ft.
Max. d = 1.5 Ft.
B = 2.0 Ft.
b = 2.0 Ft.

FROM STA. 262+40 TO STA. 265+00 -Y2- Rt

DETAIL E
TOE PROTECTION
(Not to Scale)

d = 2.0 Ft.
b = 5.0 Ft.
Type of Liner = PSRM

FROM STA. 12+35 TO STA. 13+35 -RMPB- Rt

CLEARING AND GRUBBING
EROSION CONTROL FOR
CONSTRUCTION SHEET 10

NOTE: INSTALL SILT FENCE AND BREAKS NO MORE THAN 2 FEET FROM THE TOE OF SLOPE IN DELINEATED WETLANDS WITH HAND CLEARING IMPACTS.

NOTE:
PLACE TEMPORARY ROCK SEDIMENT DAMS TYPE – B AND TEMPORARY ROCK SILT CHECKS TYPE – A AT DRAINAGE OUTLETS.

8/17/99
05-SEP-2014 10:05
R:\Environmental\Design\R4903_EC_psh_10.dgn
R:\Complete\R4903_RENV_416