PROJECT REFERENCE NO.	SHEET NO.
R-4903	EC-4/CONST.4
R/W SHEET NO.	
ROADWAY DESIGN ENGINEER	HYDRAULICS ENGINEER

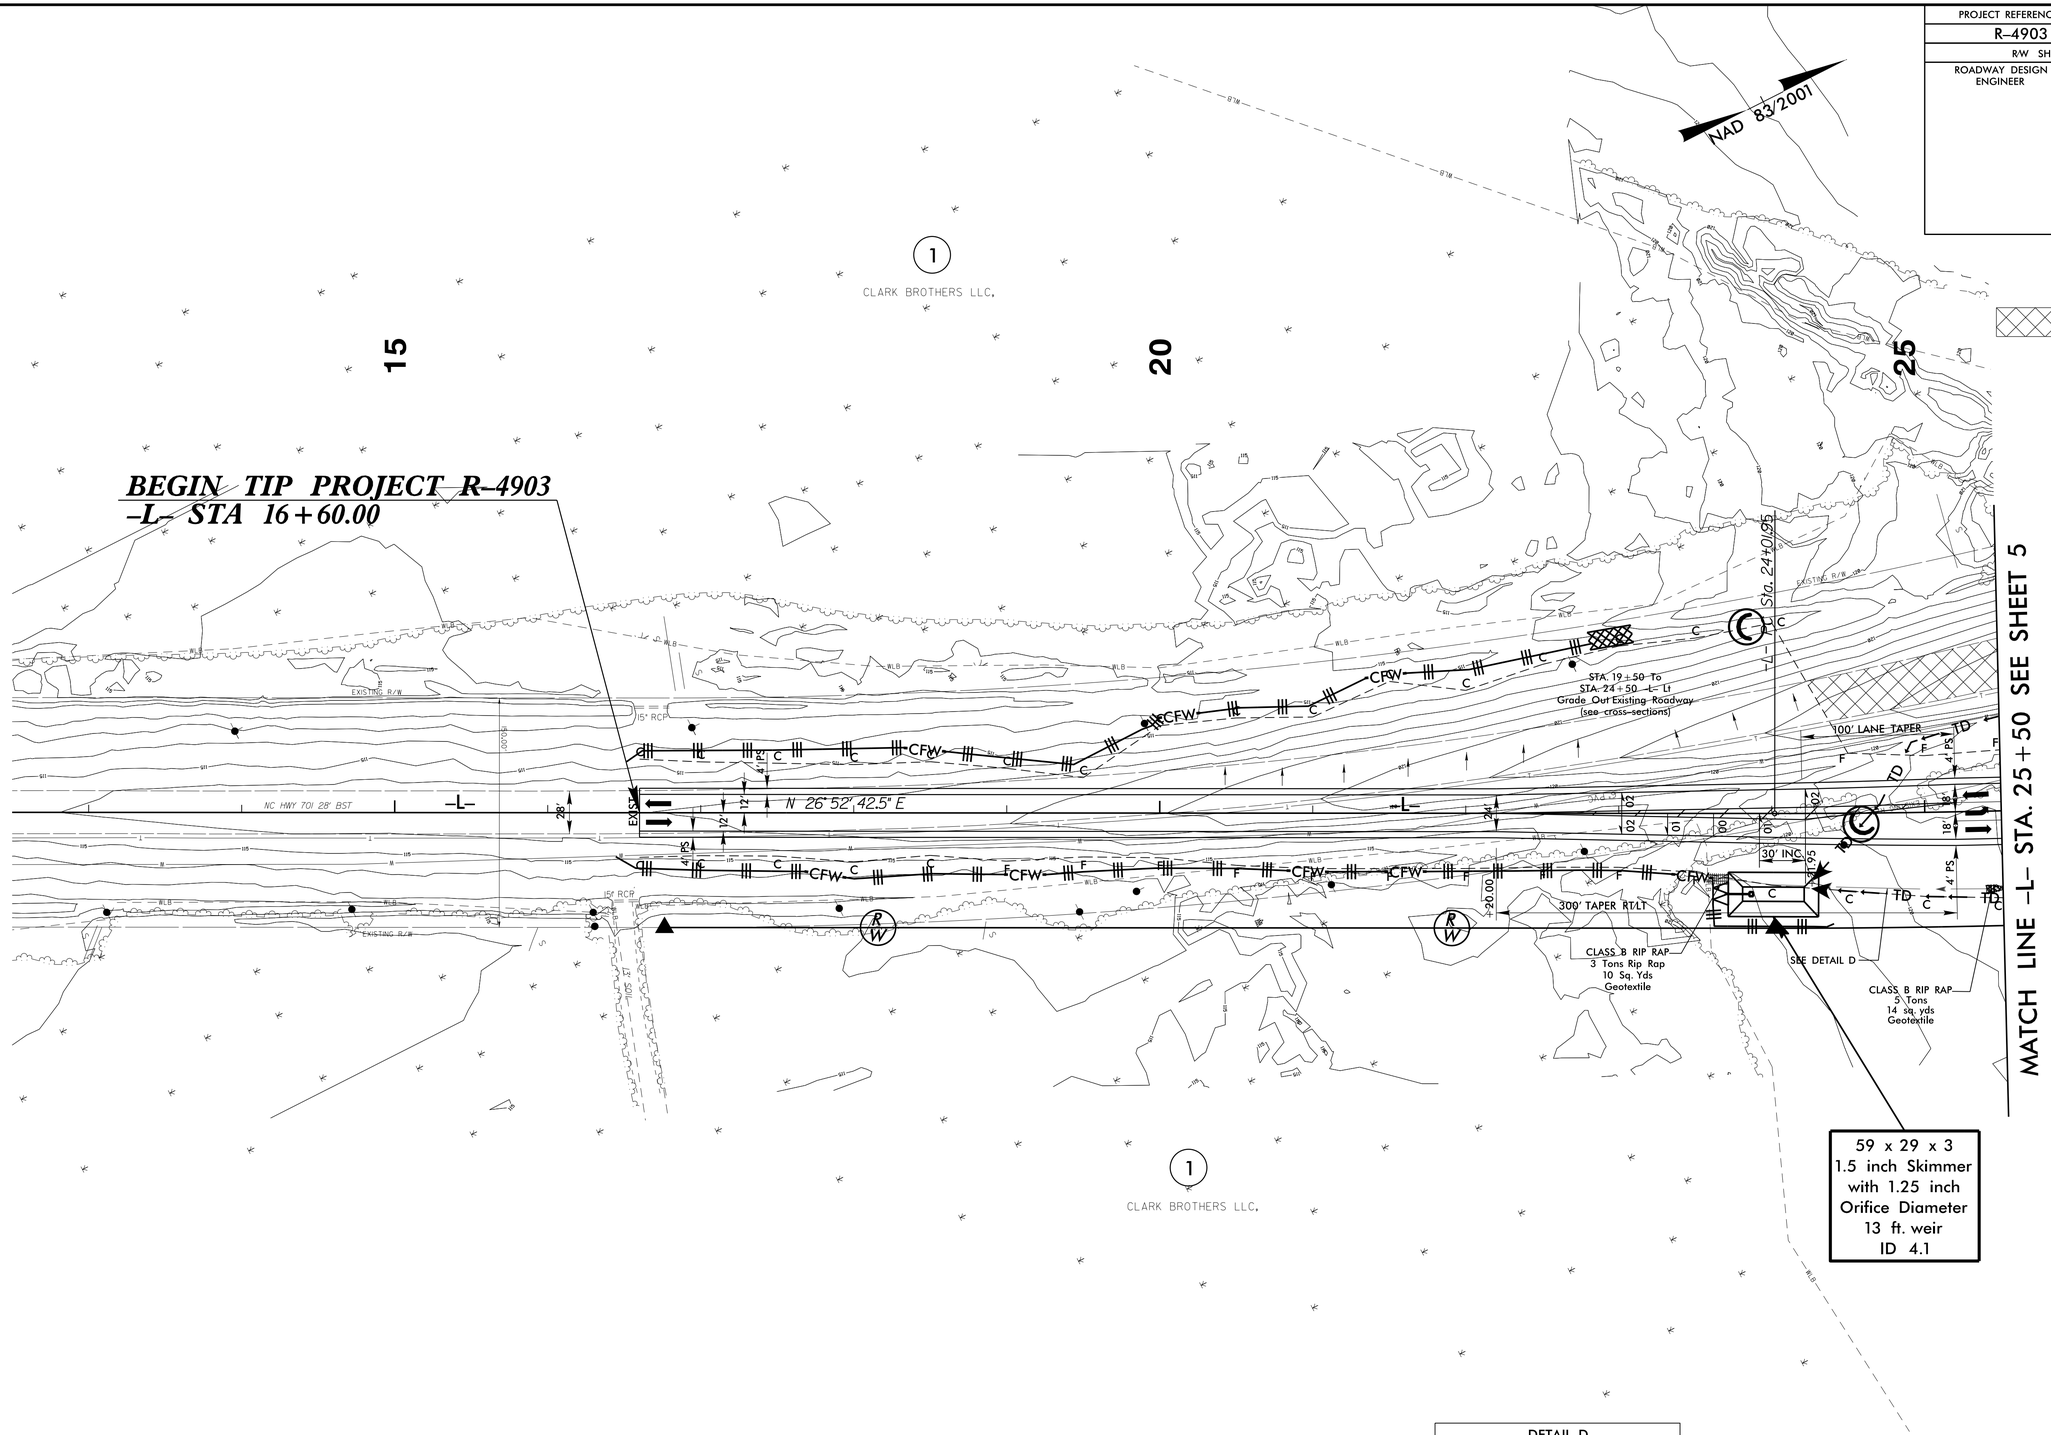

DETAIL D
SPECIAL CUT DITCH
(Not to Scale)

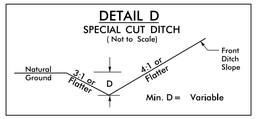

FROM STA. 23+58 TO STA. 29+00 -L- Rt

CLEARING AND GRUBBING
EROSION CONTROL FOR
CONSTRUCTION SHEET 4

NOTE: INSTALL SILT FENCE AND BREAKS NO MORE THAN 2 FEET FROM THE TOE OF SLOPE IN DELINEATED WETLANDS WITH HAND CLEARING IMPACTS.

NOTE: PLACE TEMPORARY ROCK SEDIMENT DAMS TYPE – B AND TEMPORARY ROCK SILT CHECKS TYPE – A AT DRAINAGE OUTLETS.

8/17/99

05-SEP-2014 09:01
R:\Environmental\Design\R4903_EC_psh_4.dgn
$cpuser$ REVIZ 1.16