PHASE I DETOUR PLAN SHEET

PROJECT REFERENCE NO.	SHEET NO.
R-4903	EC-13/CONST.2-G
R/W SHEET NO.	
ROADWAY DESIGN ENGINEER	HYDRAULICS ENGINEER

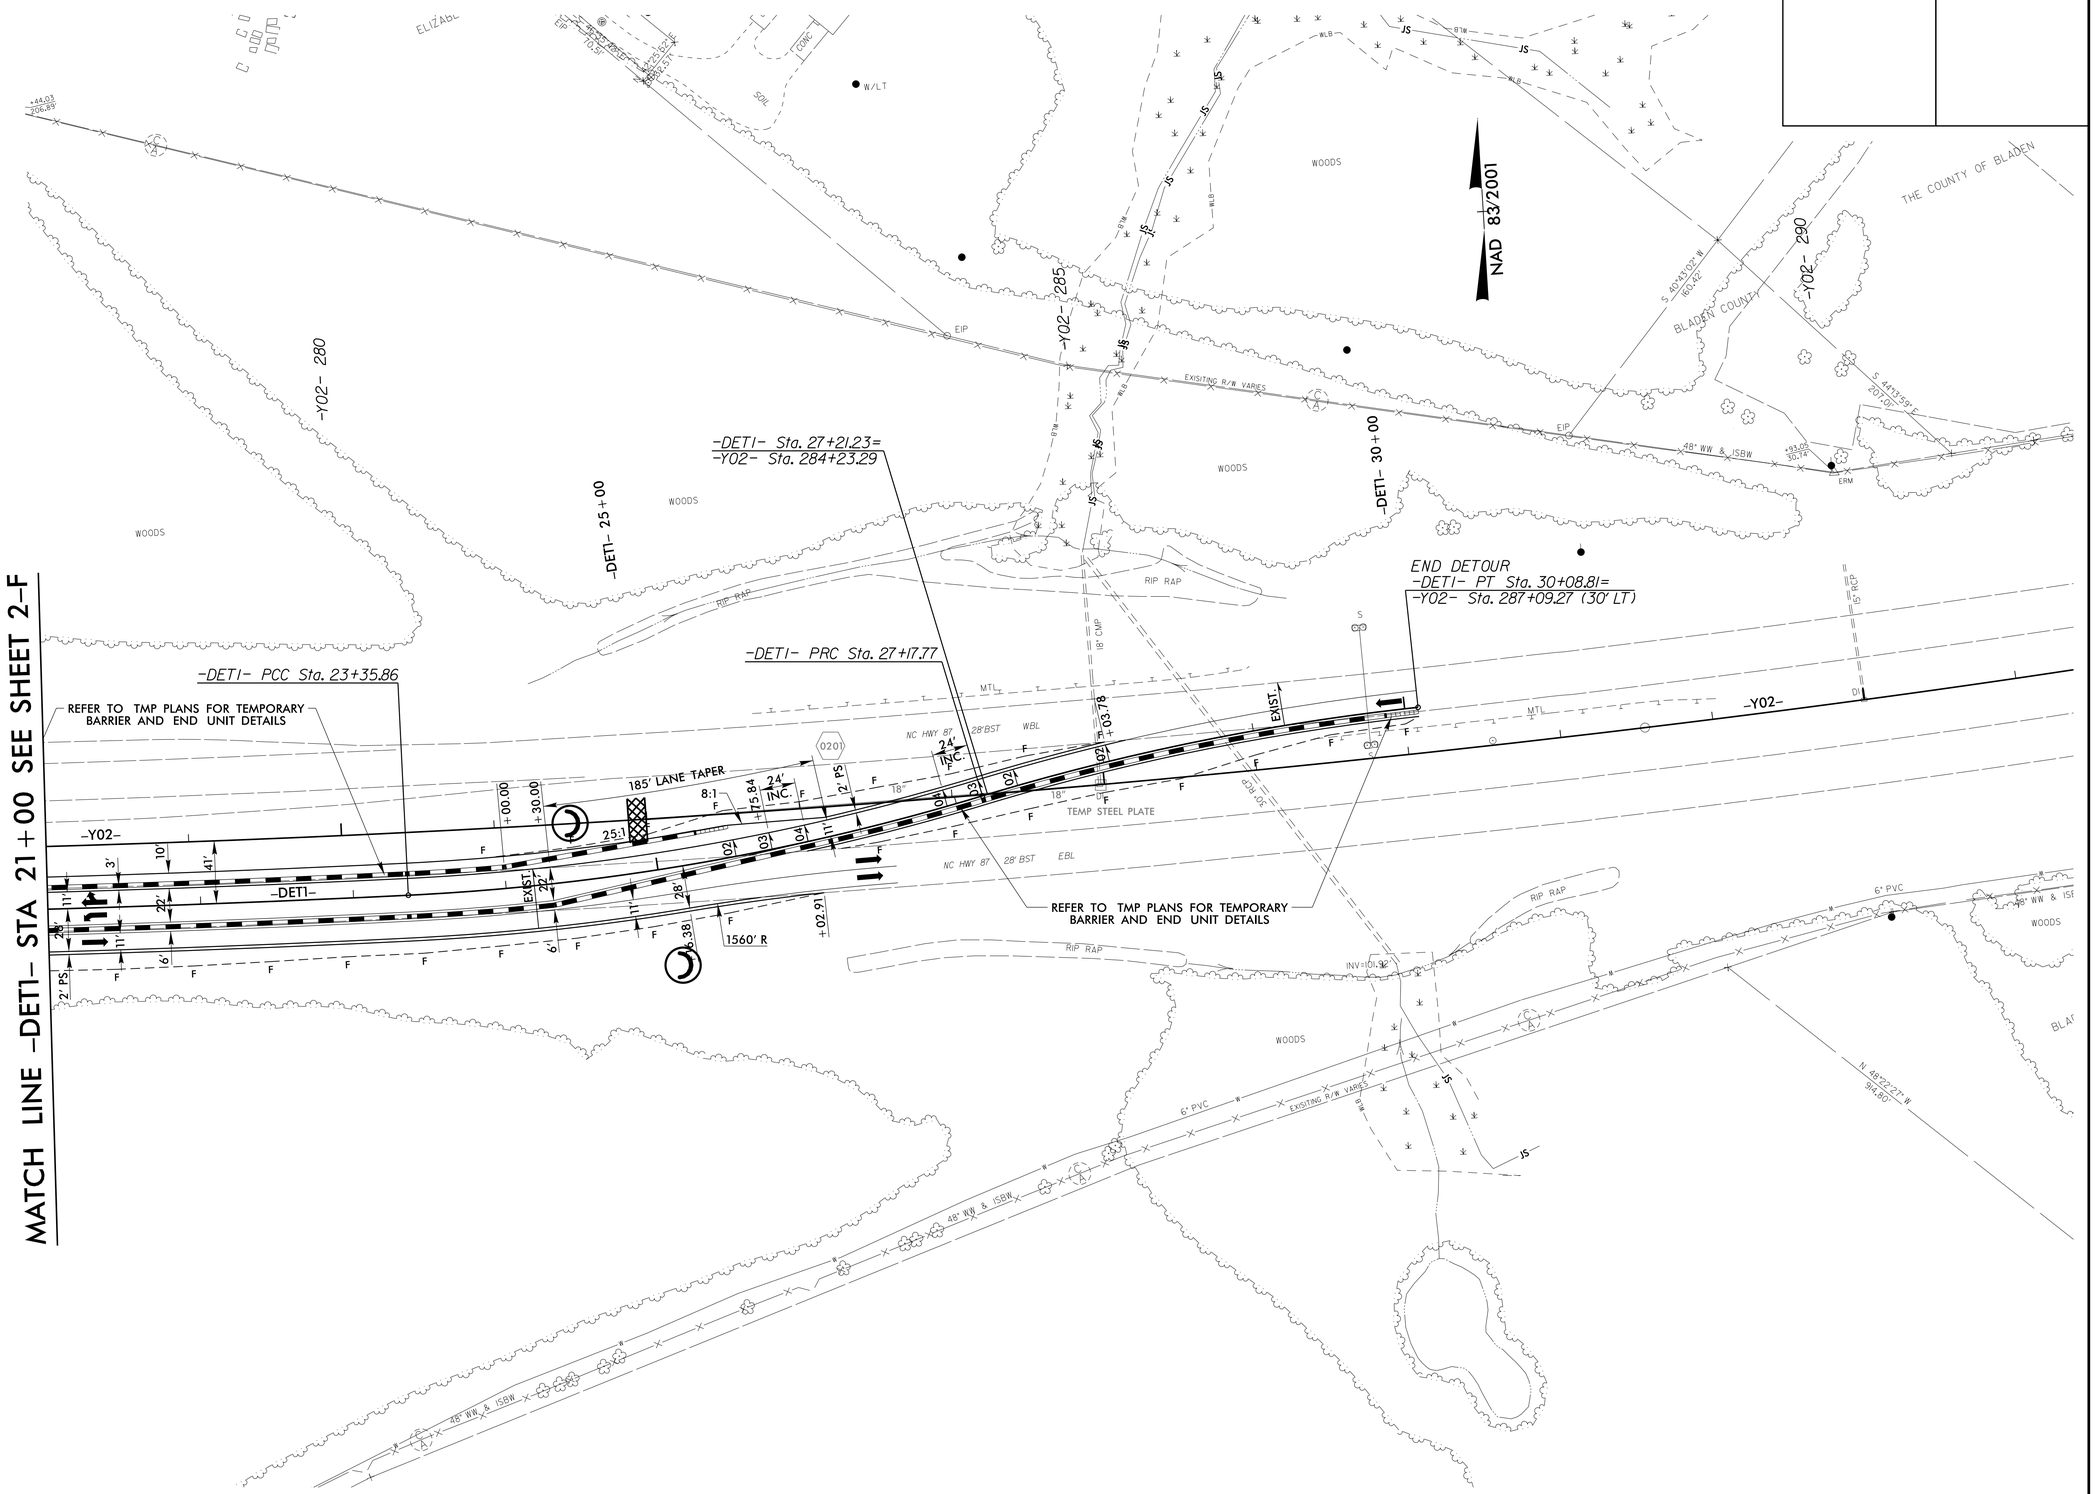

05-SEP-2014 08:47
R:\Environmental\Design\R4903_EC_det_2g.dgn
wjcrawford at REVU7416