PROJECT REFERENCE NO.	SHEET NO.
R-4903	EC-16/CONST.4
R/W SHEET NO.	
ROADWAY DESIGN ENGINEER	HYDRAULICS ENGINEER

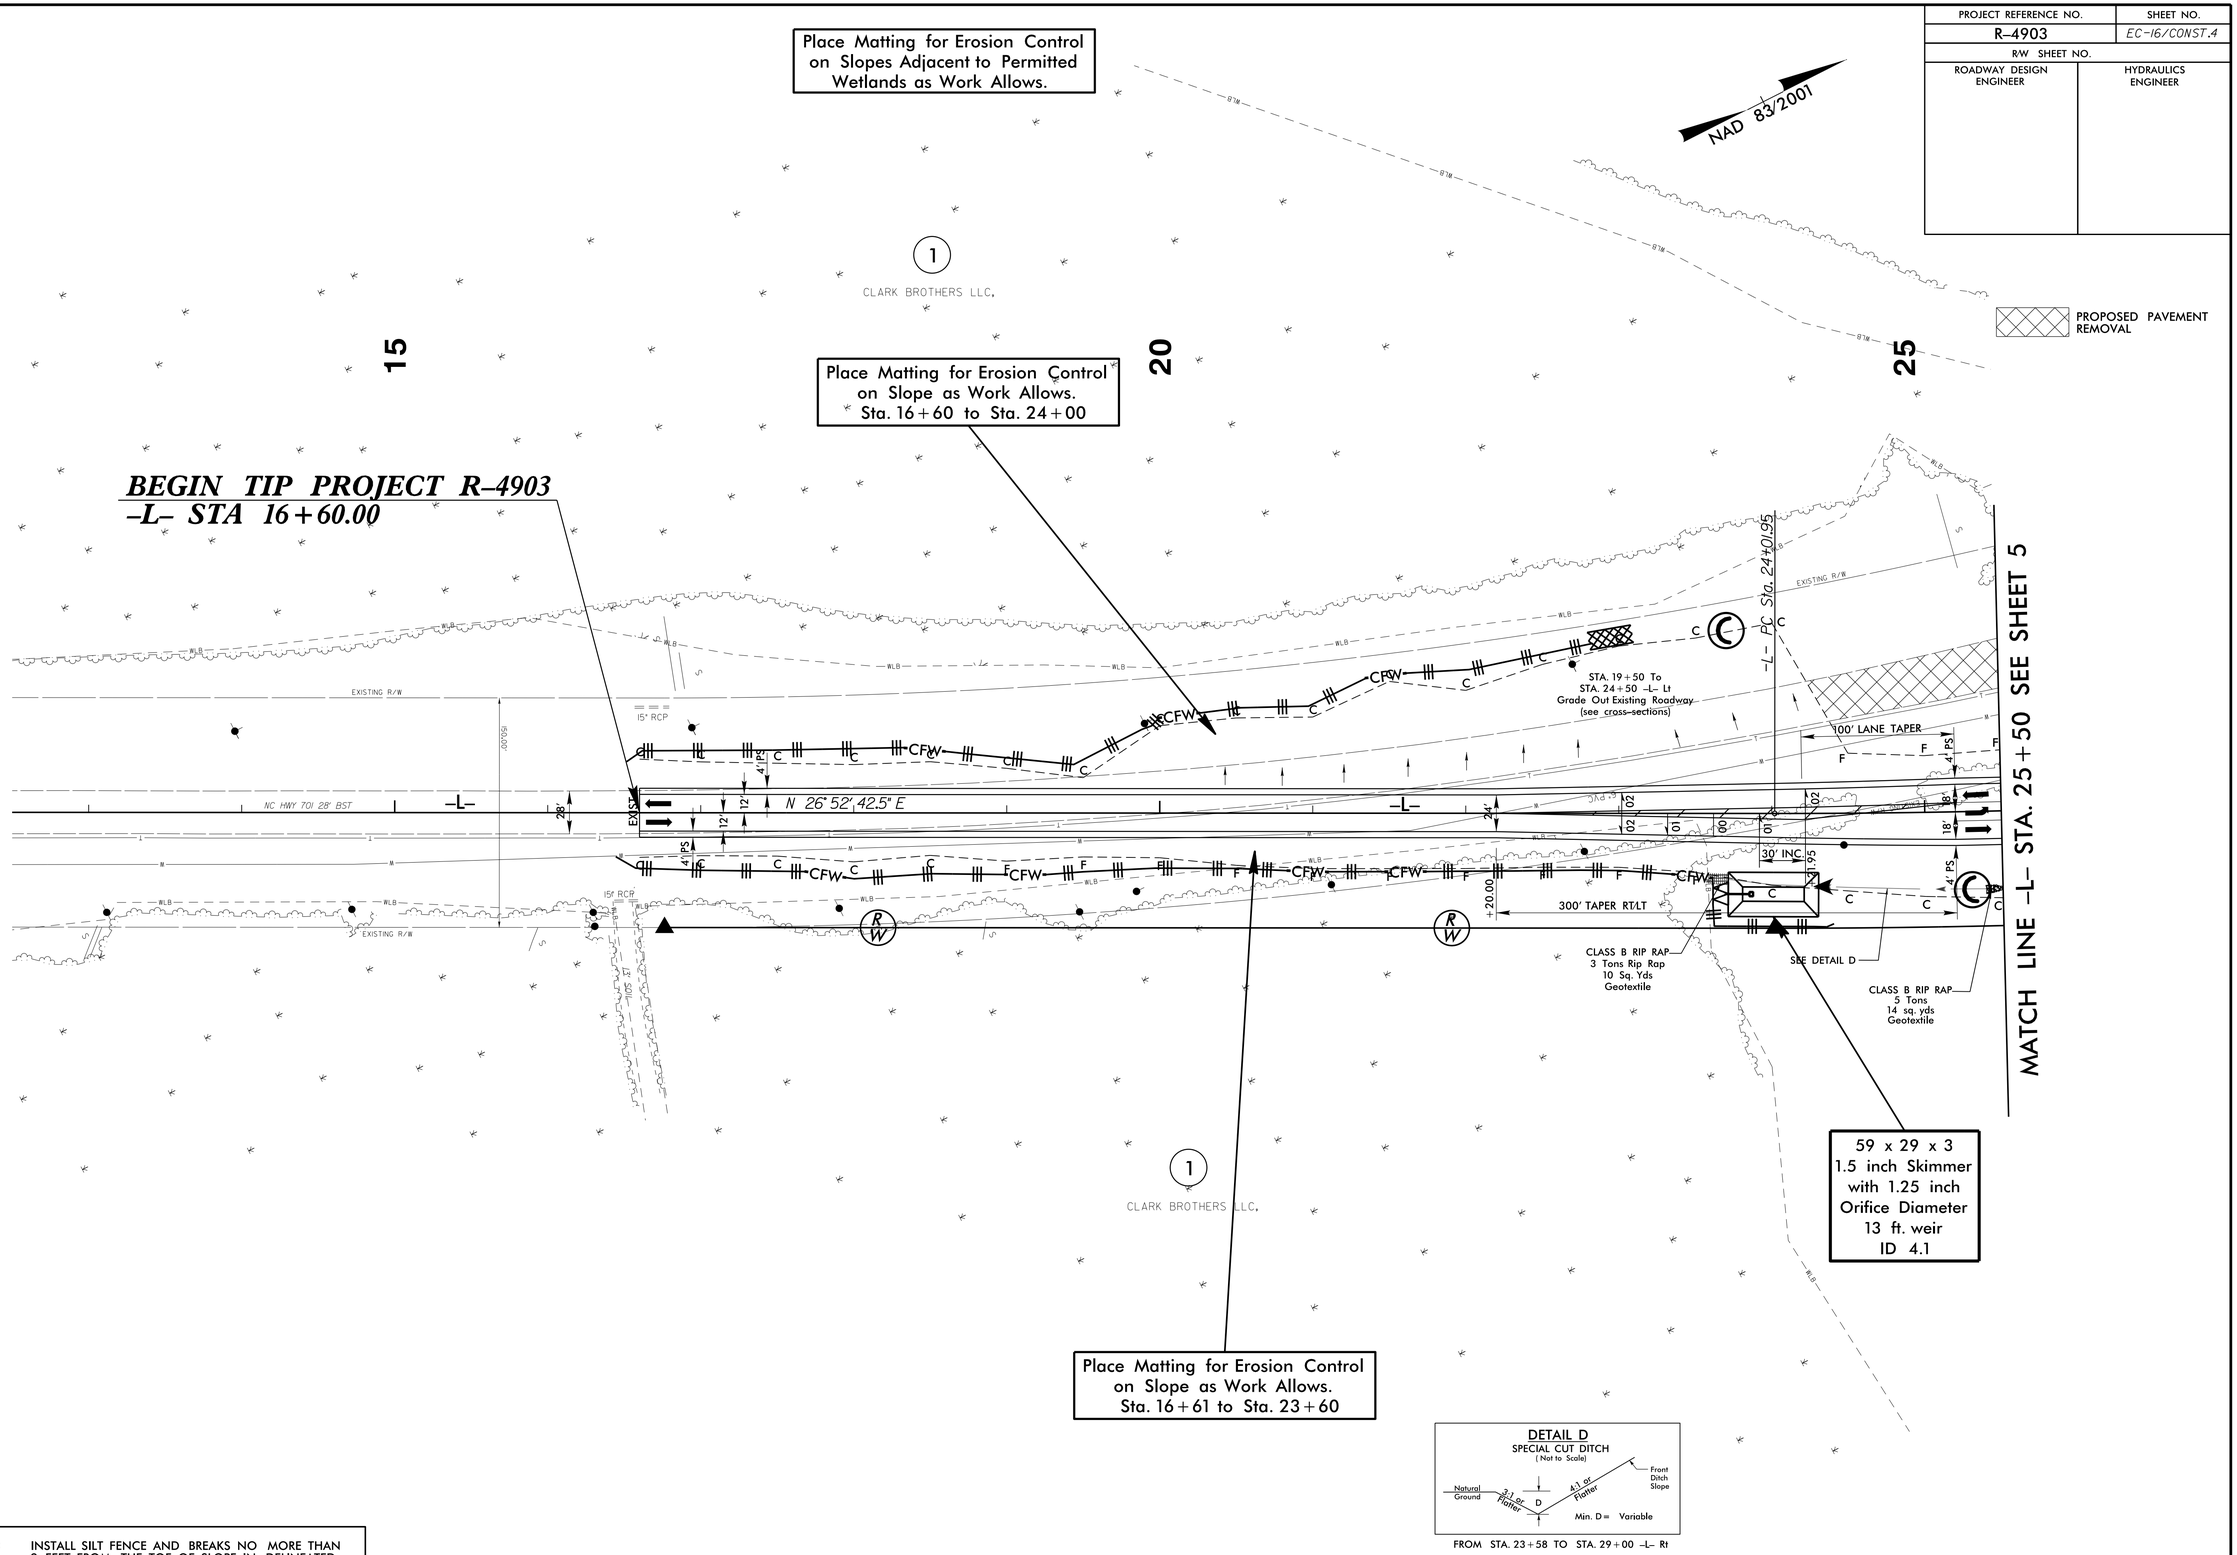

NOTE: INSTALL SILT FENCE AND BREAKS NO MORE THAN 2 FEET FROM THE TOE OF SLOPE IN DELINEATED WETLANDS WITH HAND CLEARING IMPACTS.

8/17/99

05-SEP-2014 09:04
R:\Environmental\Design\R4903_EC_psh_4.dgn
$$computer$$ $$DEVELOPER$$