PROJECT REFERENCE NO.	SHEET NO.
R-4903	SCP.3

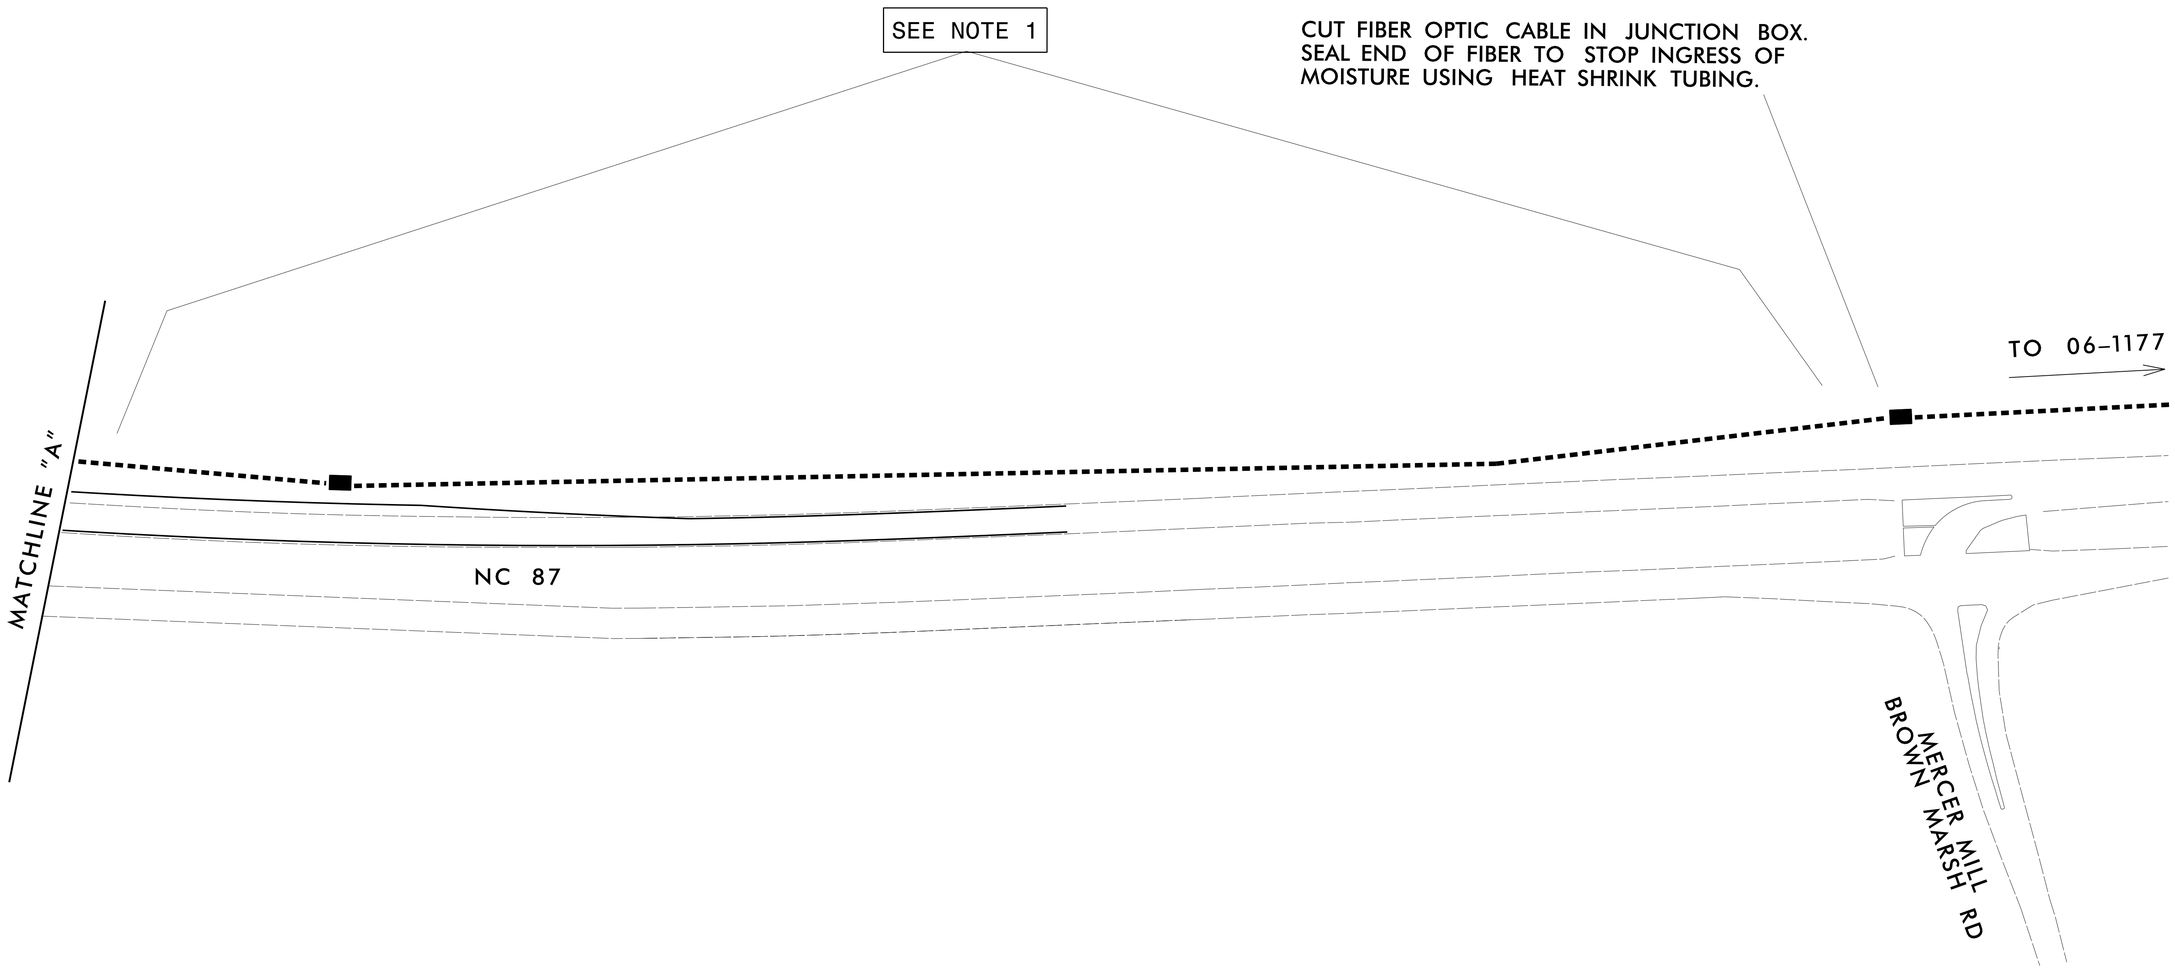

NOTES:

1. CUT FIBER OPTIC CABLE AND ABANDON IN PLACE. REMOVE JUNCTION BOX AND BACKFILL WITH SUITABLE MATERIAL TO GRADE.

Prepared in the Offices of:

Transportation Mobility and Safety Division
STATE OF NORTH CAROLINA DEPARTMENT OF TRANSPORTATION
Intelligent Transportation Systems Unit

750 N. Greenfield Pkwy., Garner, NC 27529

SCALE 0 70

COMMUNICATION CABLE AND CONDUIT ROUTING PLAN

DIVISION 06 BLADEN CO. ELIZABETHTOWN

PLAN DATE:	JULY 2014	REVIEWED BY:	I.N. AVERY
PREPARED BY:	B.A. STOUCHKO	REVIEWED BY:	G.A. FULLER

REVISIONS	INIT.	DATE

SEAL

NORTH CAROLINA PROFESSIONAL SEAL 023919 ENGINEER GREGORY A. FULLER

DocuSigned by: Gregory A. Fuller 7/2/2014
E07A41994BA14EE DATE

CADD Filename: