PROJECT REFERENCE NO.	SHEET NO.
R-4903	Sig. 3.0

PHASING DIAGRAM

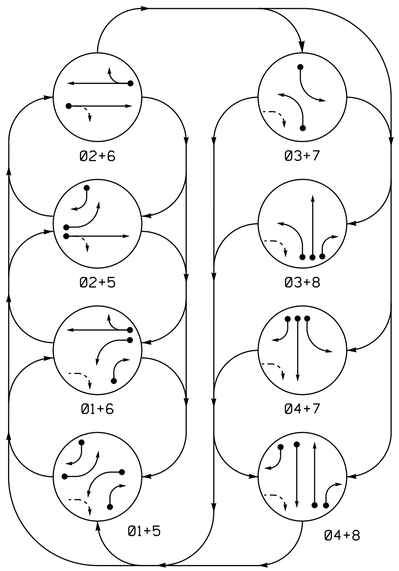

PHASING DIAGRAM DETECTION LEGEND

- DETECTED MOVEMENT
- UNDETECTED MOVEMENT (OVERLAP)
- UNSIGNALIZED MOVEMENT
- PEDESTRIAN MOVEMENT

TABLE OF OPERATION

SIGNAL FACE	PHASE 01+5	01+6	02+5	02+6	03+7	03+8	04+7	04+8	FLASH
11	←	←	~~R~~	~~R~~	~~R~~	~~R~~	~~R~~	~~R~~	~~R~~
21,22	R	R	G	G	R	R	R	R	Y
31	~~R~~	~~R~~	~~R~~	~~R~~	←	←	~~R~~	~~R~~	~~R~~
41	R	R	R	R	R	R	G	G	R
42	R/→	R	R/→	R	R	R	G	G	R
51	←	~~R~~	←	~~R~~	~~R~~	~~R~~	~~R~~	~~R~~	~~R~~
61,62	R	G	R	G	R	R	R	R	Y
71	~~R~~	~~R~~	~~R~~	~~R~~	←	~~R~~	←	~~R~~	~~R~~
81	R	R	R	R	R	G	R	G	R
82	R/→	R/→	R	R	R	G	R	G	R

SIGNAL FACE I.D.

All Heads L.E.D.

11	21, 22	42
31	41	82
51	61, 62	
71	81	

OASIS 2070 LOOP & DETECTOR INSTALLATION CHART

INDUCTIVE LOOPS					DETECTOR PROGRAMMING						
LOOP	SIZE (FT)	DISTANCE FROM STOPBAR (FT)	TURNS	NEW LOOP	PHASE	CALLING	EXTENSION	FULL TIME DELAY	STRETCH TIME	DELAY TIME	SYSTEM LOOP	NEW CARD
1A	6X40	0	2-4-2	Y	1	Y	Y	-	-	-	-	-
1B	6X40	0	2-4-2	Y	1	Y	Y	-	-	15	-	-
2A/SD15	6X6	420	5	Y	2	Y	Y	-	-	-	Y	-
3A	6X40	0	2-4-2	Y	3	Y	Y	-	-	3	-	-
4A	6X6	420	5	Y	4	-	Y	-	3.2	-	-	-
4B	6X40	0	2-4-2	Y	4	Y	Y	-	-	-	-	-
5A	6X40	0	2-4-2	Y	5	Y	Y	-	-	-	-	-
5B	6X40	0	2-4-2	Y	5	Y	Y	-	-	15	-	-
6A/SD14	6X6	420	6	Y	6	Y	Y	-	-	-	Y	-
7A	6X40	0	2-4-2	Y	7	Y	Y	-	-	-	-	-
8A	6X6	420	5	Y	8	-	Y	-	3.2	-	-	-
8B	6X40	0	2-4-2	Y	8	Y	Y	-	-	-	-	-

8 Phase
Fully Actuated
Elizabethtown CLS

NOTES

1. Refer to "Roadway Standard Drawings NCDOT" dated January 2012 and "Standard Specifications for Roads and Structures" dated January 2012.
2. Do not program signal for late night flashing operation unless otherwise directed by the Engineer.
3. Phase 1 and/or phase 5 may be lagged.
4. Phase 3 and/or phase 7 may be lagged.
5. Set all detector units to presence mode.
6. Maximum times shown in timing chart are for free-run operation only. Coordinated signal system timing values supersede these values.
7. Closed loop system data: Controller Asset #0765.

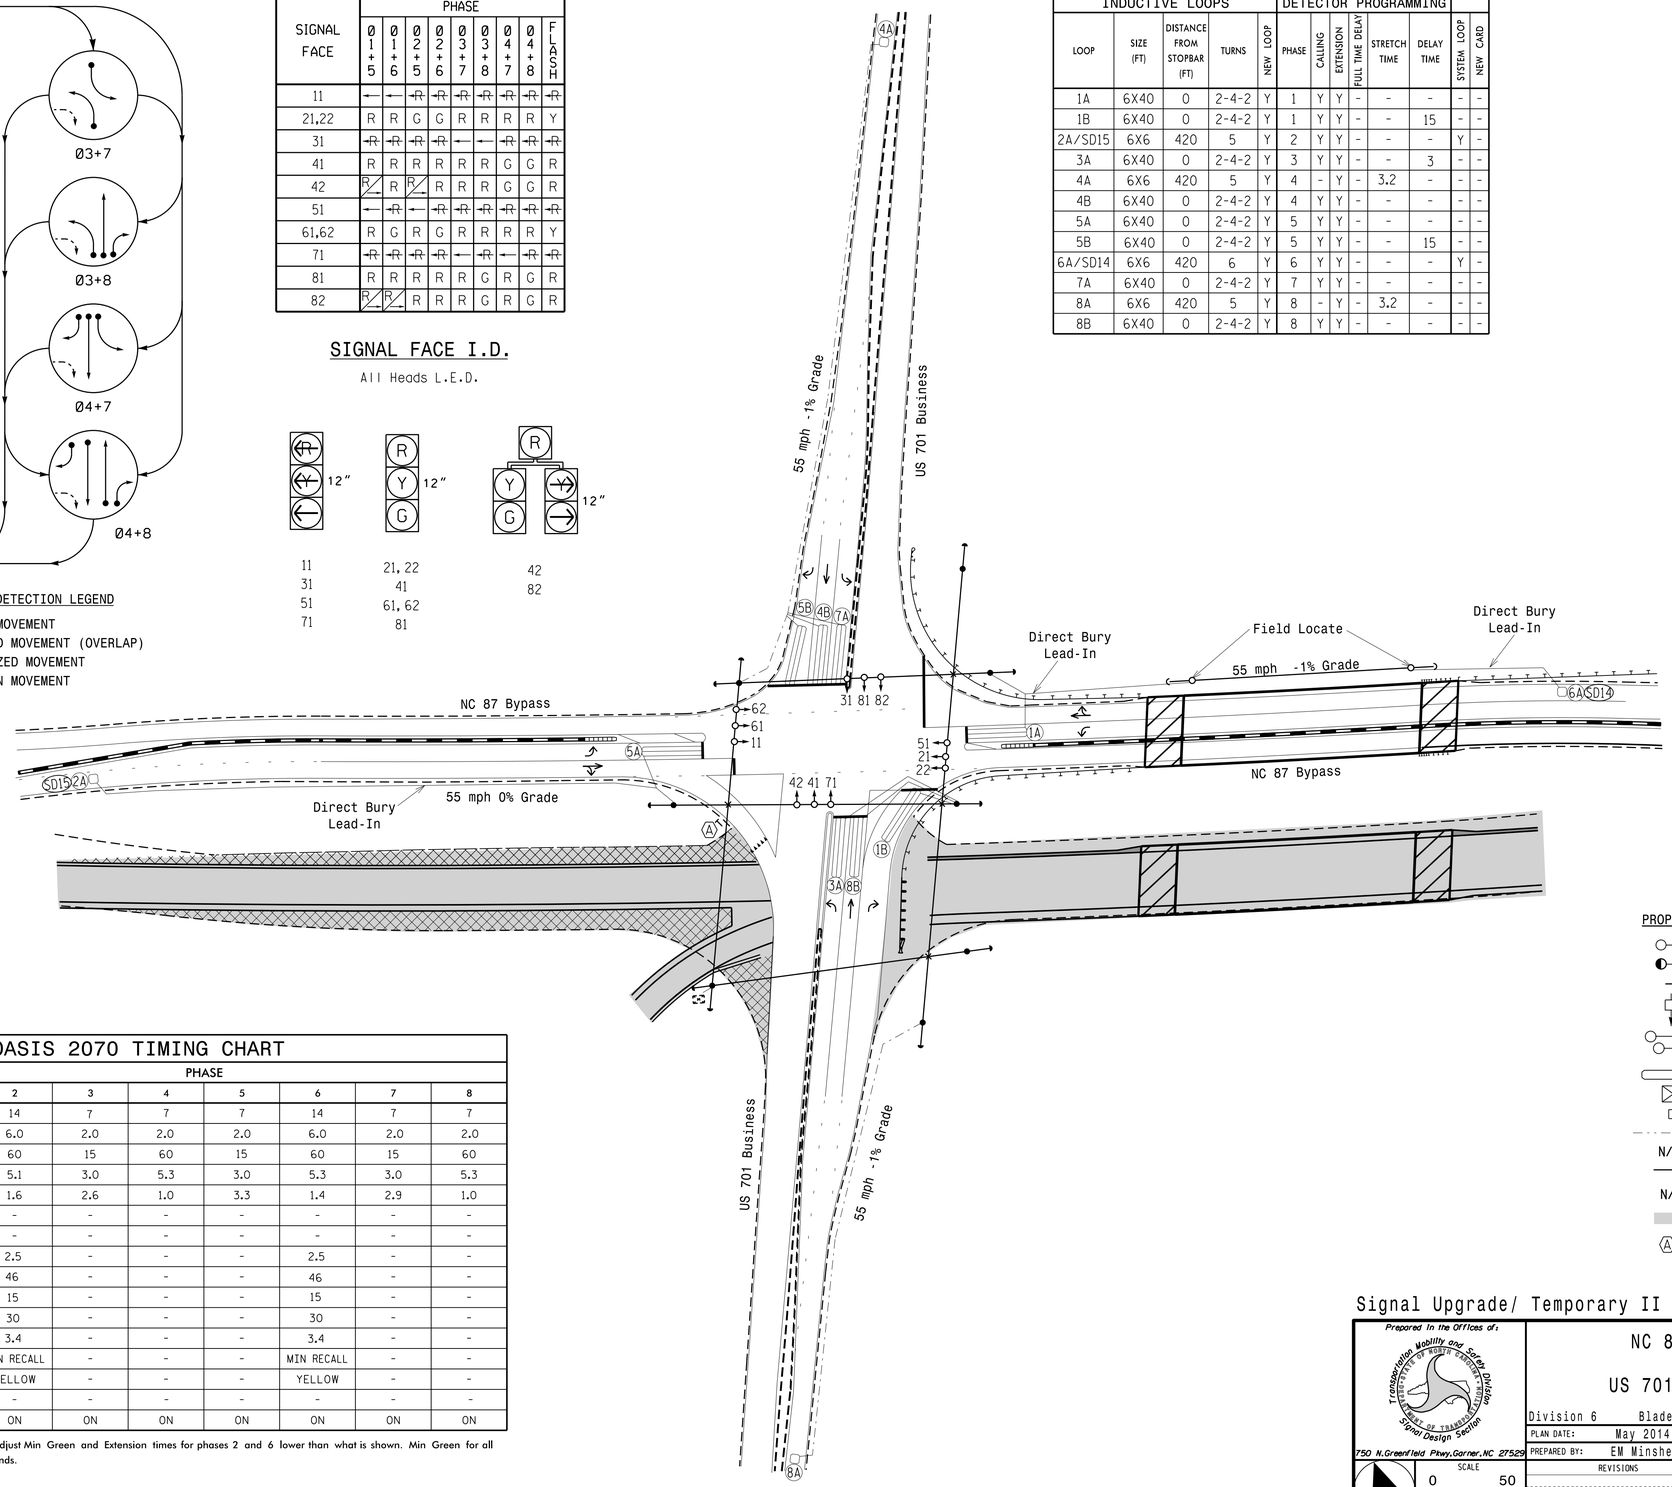

LEGEND

PROPOSED		EXISTING
	Traffic Signal Head	
	Modified Signal Head	N/A
	Sign	
	Pedestrian Signal Head With Push Button & Sign	
	Signal Pole with Guy	
	Signal Pole with Sidewalk Guy	
	Inductive Loop Detector	
	Controller & Cabinet	
	Junction Box	
	2-in Underground Conduit	
N/A	Right of Way	
	Directional Arrow	
N/A	Guard Rail	
	Construction Zone	N/A
	"YIELD" Sign (R1-2)	

OASIS 2070 TIMING CHART

FEATURE	PHASE 1	2	3	4	5	6	7	8
Min Green 1 *	7	14	7	7	7	14	7	7
Extension 1 *	2.0	6.0	2.0	2.0	2.0	6.0	2.0	2.0
Max Green 1 *	15	60	15	60	15	60	15	60
Yellow Clearance	3.0	5.1	3.0	5.3	3.0	5.3	3.0	5.3
Red Clearance	2.8	1.6	2.6	1.0	3.3	1.4	2.9	1.0
Walk 1 *	-	-	-	-	-	-	-	-
Don't Walk 1	-	-	-	-	-	-	-	-
Seconds Per Actuation *	-	2.5	-	-	-	2.5	-	-
Max Variable Initial *	-	46	-	-	-	46	-	-
Time Before Reduction *	-	15	-	-	-	15	-	-
Time To Reduce *	-	30	-	-	-	30	-	-
Minimum Gap	-	3.4	-	-	-	3.4	-	-
Recall Mode	-	MIN RECALL	-	-	-	MIN RECALL	-	-
Vehicle Call Memory	-	YELLOW	-	-	-	YELLOW	-	-
Dual Entry	-	-	-	-	-	-	-	-
Simultaneous Gap	ON	ON	ON	ON	ON	ON	ON	ON

* These values may be field adjusted. Do not adjust Min Green and Extension times for phases 2 and 6 lower than what is shown. Min Green for all other phases should not be lower than 4 seconds.

Signal Upgrade/ Temporary II

Prepared in the Offices of:
Transportation Mobility and Safety Division
Signal Design Section
750 N.Greenfield Pkwy,Garner,NC 27529

NC 87 Bypass at US 701 Business

Division 6 Bladen County Elizabethtown

PLAN DATE:	May 2014	REVIEWED BY:	JPG
PREPARED BY:	EM Minshew	REVIEWED BY:	

SCALE 0 50 1"=50'

REVISIONS	INIT.	DATE

SEAL
NORTH CAROLINA PROFESSIONAL SEAL 29904 ENGINEER JASON P. GALLOWAY

DocuSigned by: Jason Galloway F700EA70481841D... 7/1/2014 DATE

SIG. INVENTORY NO. 06-0765T2

01-JUL-2014 11:43
R:\traffic\signals\design\Signals\06-0765\06076512_sig_dsn_2014mods.dgn
emminshew