Project No.	Sheet No.
R–4903	Sig. 1.0

Project: R–4903

STATE OF NORTH CAROLINA
DIVISION OF HIGHWAYS

BLADEN COUNTY

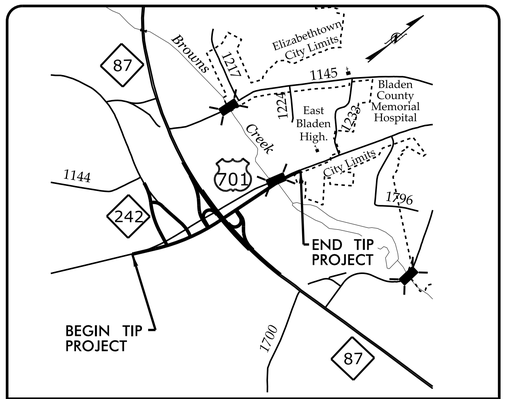

VICINITY MAP

LOCATION: NC 87 AT US 701 INTERSECTION

TYPE OF WORK: SIGNALS

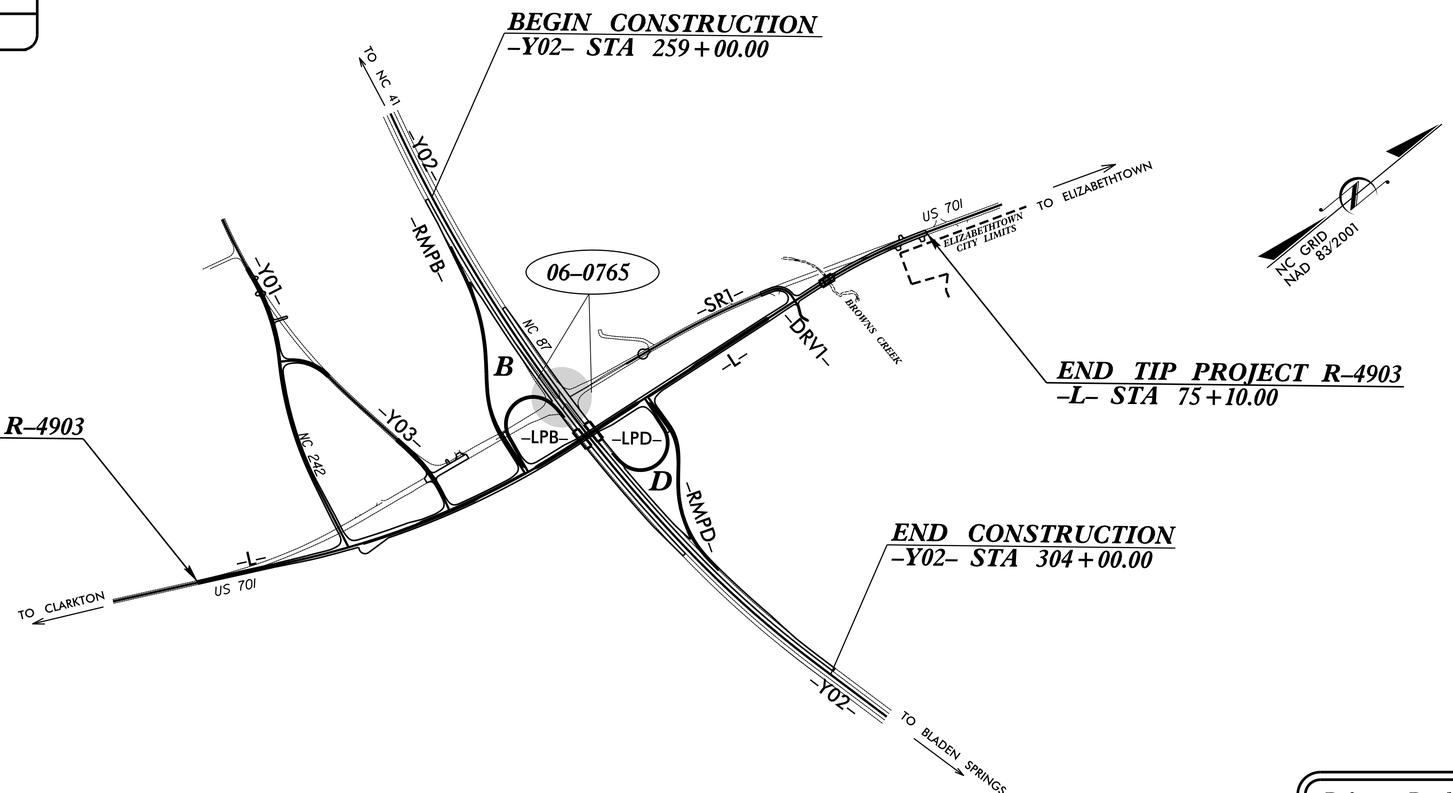

Refer to Roadway Standard Drawings NCDOT" dated January 2012 and Standard Specifications for Roads and Structures" dated January 2012.

Index of Plans

Sheet #	Reference #	Location/Description
Sig. 1.0	--------	Title Sheet
Sig. 2.0	06–0765	NC 87 Bypass at US 701 Business
SCP 1	N/A	Signal Communication Plans

TRANSPORTATION MOBILITY AND SAFETY DIVISION
Intelligent Transportation Systems & Signals Unit

Contacts:

Pamela Alexander, PE – Eastern Region Signals Engineer
Jason Galloway, PE – Eastern Region Signals Project Engineer
George C. Brown, PE – Signal Equipment Design Engineer

Prepared In the Office of:
DIVISION OF HIGHWAYS
TRANSPORTATION MOBILITY AND SAFETY DIVISION
Intelligent Transportation Systems & Signals Unit

750 N. Greenfield Parkway, Garner, NC 27529

15-AUG-2014 16:43
R:\Traffic\Signals\Design\Titlesheet\R4903_TITLE_SHEET_2014mmdd.dgn