PROJECT REFERENCE NO.	SHEET NO.
R-4903	UC-4

DESIGNED BY: BCH
DRAWN BY: BCH
CHECKED BY: JLT
APPROVED BY: MRB
REVISED:

NORTH CAROLINA DEPARTMENT OF TRANSPORTATION
UTILITIES ENGINEERING SEC.
PHONE:(919)707-6690
FAX:(919)250-4151

NORTH CAROLINA PROFESSIONAL SEAL 30499 ENGINEER ROBBY C HOUSER
Chad Houser 9/26/2014
UTILITY CONSTRUCTION PLANS ONLY

TGS ENGINEERS
804-C N. LAFAYETTE ST
SHELBY, NC 28150
PH (704) 476-0003
CORP. LICENSE NO: C-0275

NO UTILITY CONSTRUCTION THIS SHEET.

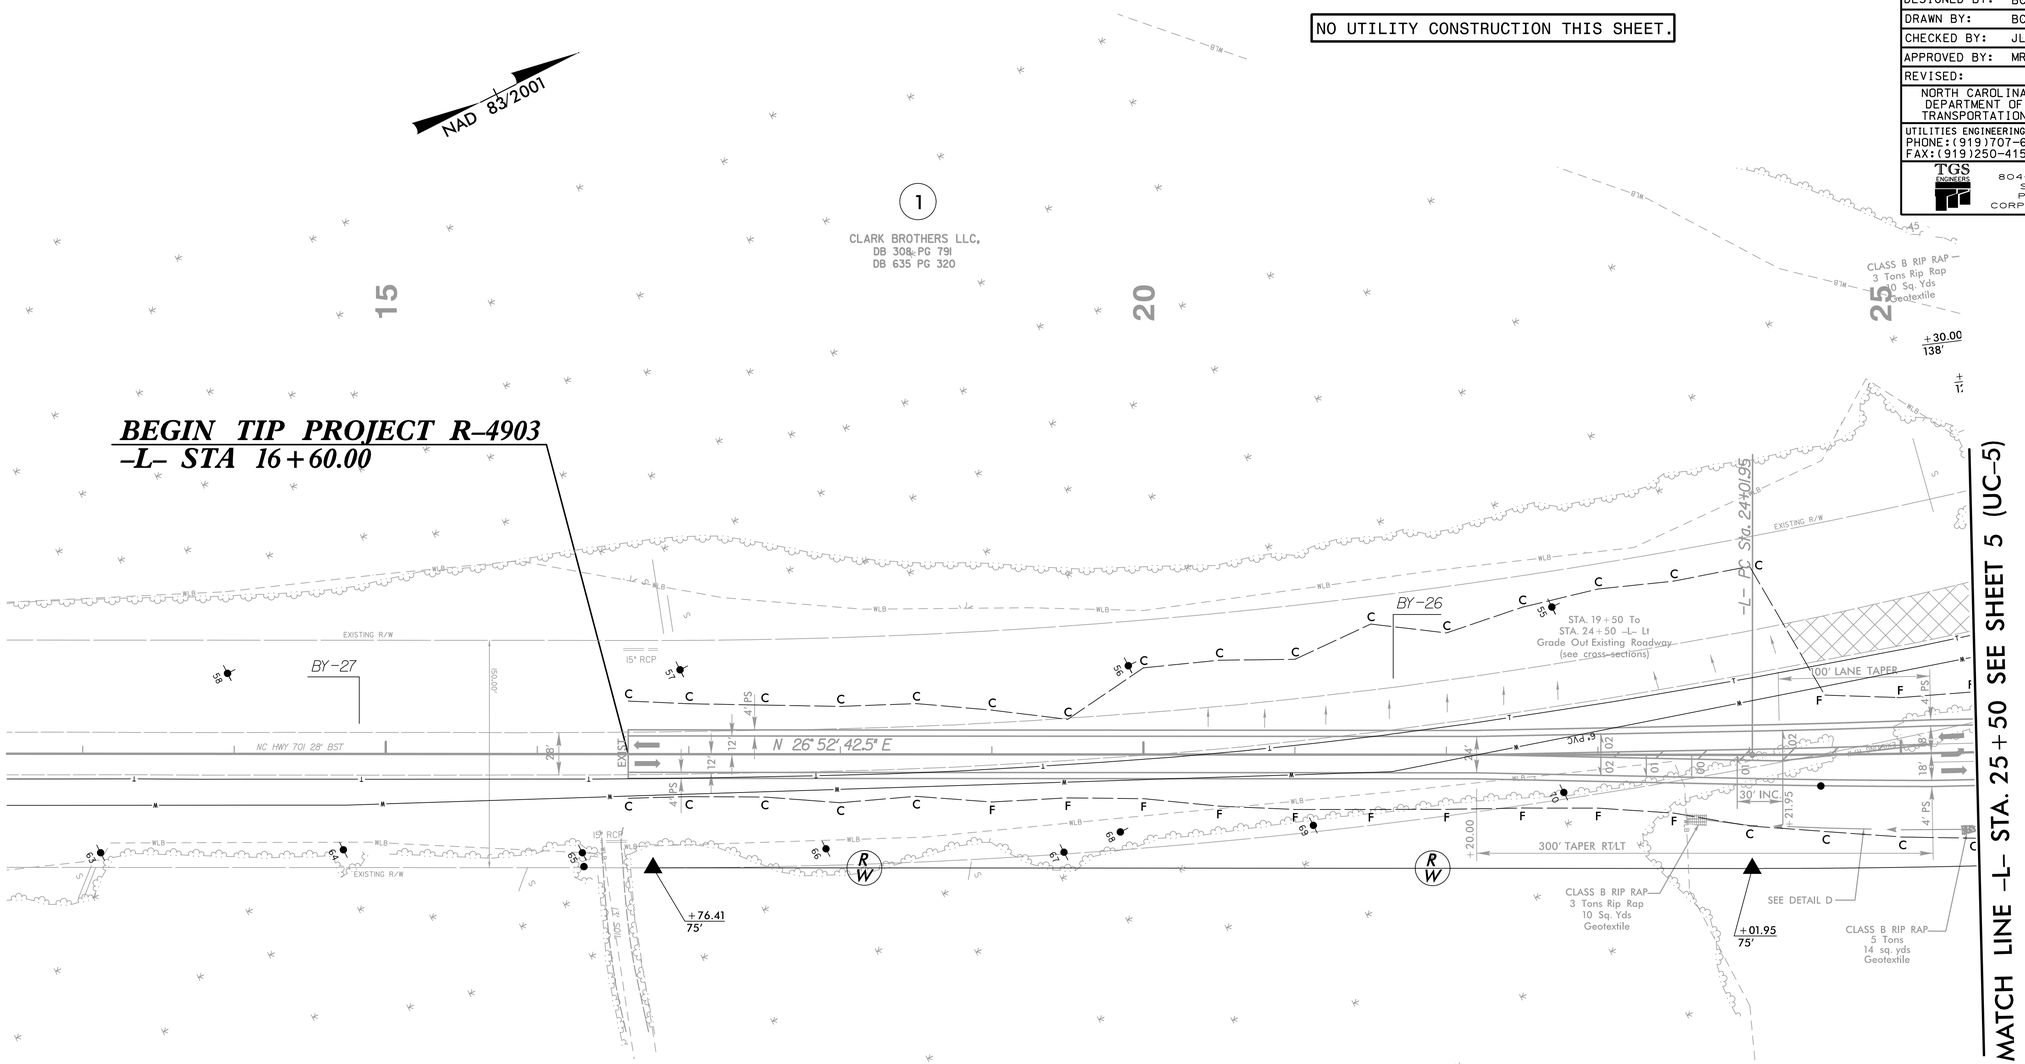

-L-
PI Sta 34+81.07
△ = 20° 23' 30.1" (LT)
D = 0° 57' 17.7"
L = 2,135.41'
T = 1,079.12'
R = 6,000.00'
SE = SEE PLANS

DETAIL D
SPECIAL CUT DITCH
(Not to Scale)

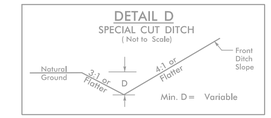

FROM STA. 23+58 TO STA. 27+50 -L- Rt

5/14/99

R-4903\\Utilities\R4903_ut_(rdy sht4)_UC(ut) const Sht4)_psh.dgn 9/12/2014 11:28:20 AM