PROJECT REFERENCE NO.	SHEET NO.
R-4903	UC-15

DESIGNED BY:
DRAWN BY:
CHECKED BY:
APPROVED BY:
REVISED:

NORTH CAROLINA DEPARTMENT OF TRANSPORTATION

UTILITIES ENGINEERING SEC.
PHONE:(919)707-6690
FAX:(919)250-4151

NORTH CAROLINA PROFESSIONAL SEAL 30499 ENGINEER BOBBY C HOUSER

Docu Sign Envelope ID: 11/5/2014
Chad Houser

UTILITY CONSTRUCTION PLANS ONLY

TGS ENGINEERS
804-C N. LAFAYETTE ST.
SHELBY, NC 28150
PH (704) 476-0003
CORP. LICENSE NO.: C-0275

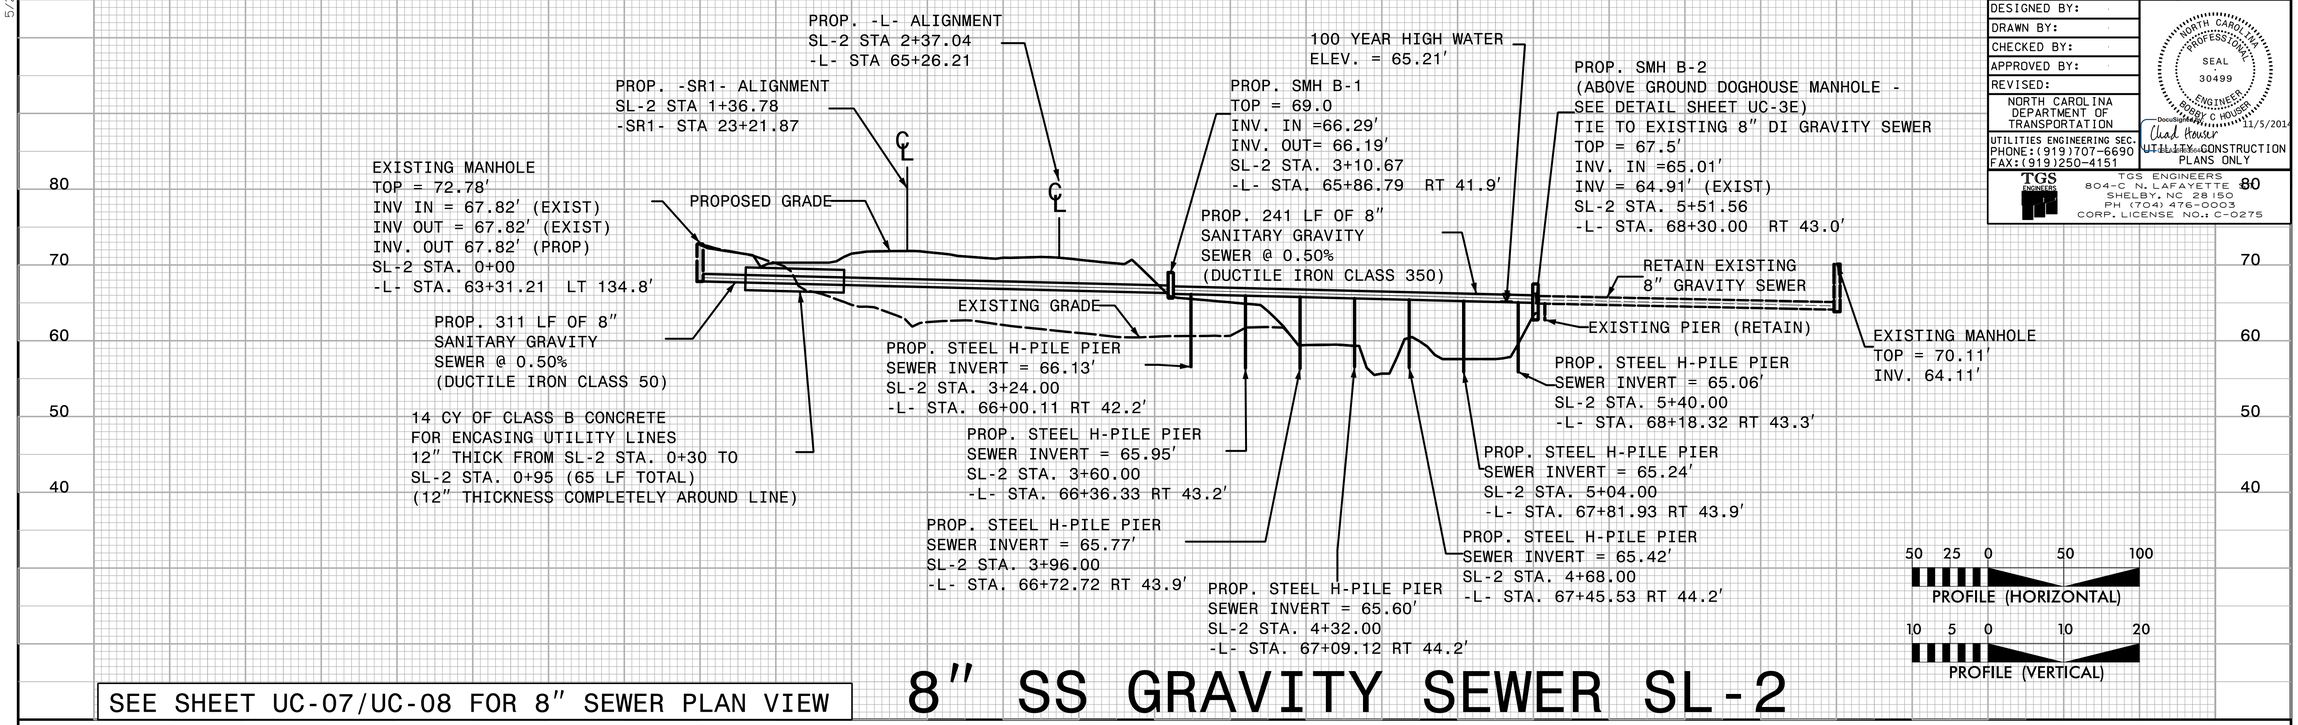

SEE SHEET UC-07/UC-08 FOR 8" SEWER PLAN VIEW

8" SS GRAVITY SEWER SL-2

5/28/99

11/5/2014
c:\pwworkx\projects\R-4903\Utilities\R4903_ut_pfl_UC(12-15)_psh.dgn
3:10:06 PM