09/08/99

TIP PROJECT: R-4903

CONTRACT: C203503

STATE OF NORTH CAROLINA
DIVISION OF HIGHWAYS

T.I.P. NO.	SHEET NO.
R-4903	UC-1

UTILITY CONSTRUCTION PLANS
BLADEN COUNTY

LOCATION: NC 87 AT US 701 INTERSECTION

TYPE OF WORK: UTILITY RELOCATIONS

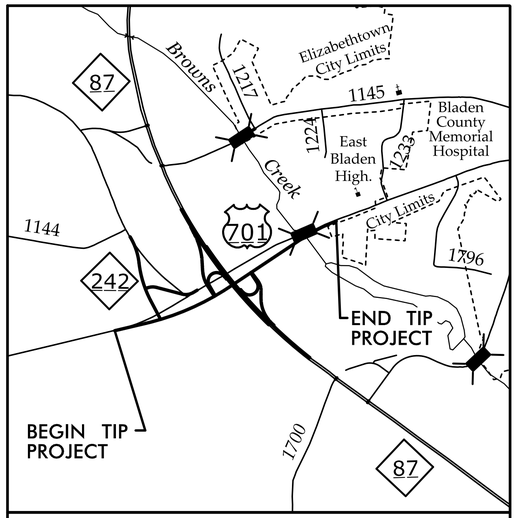

VICINITY MAP
NOT TO SCALE NOT TO SCALE ON-SITE DETOUR

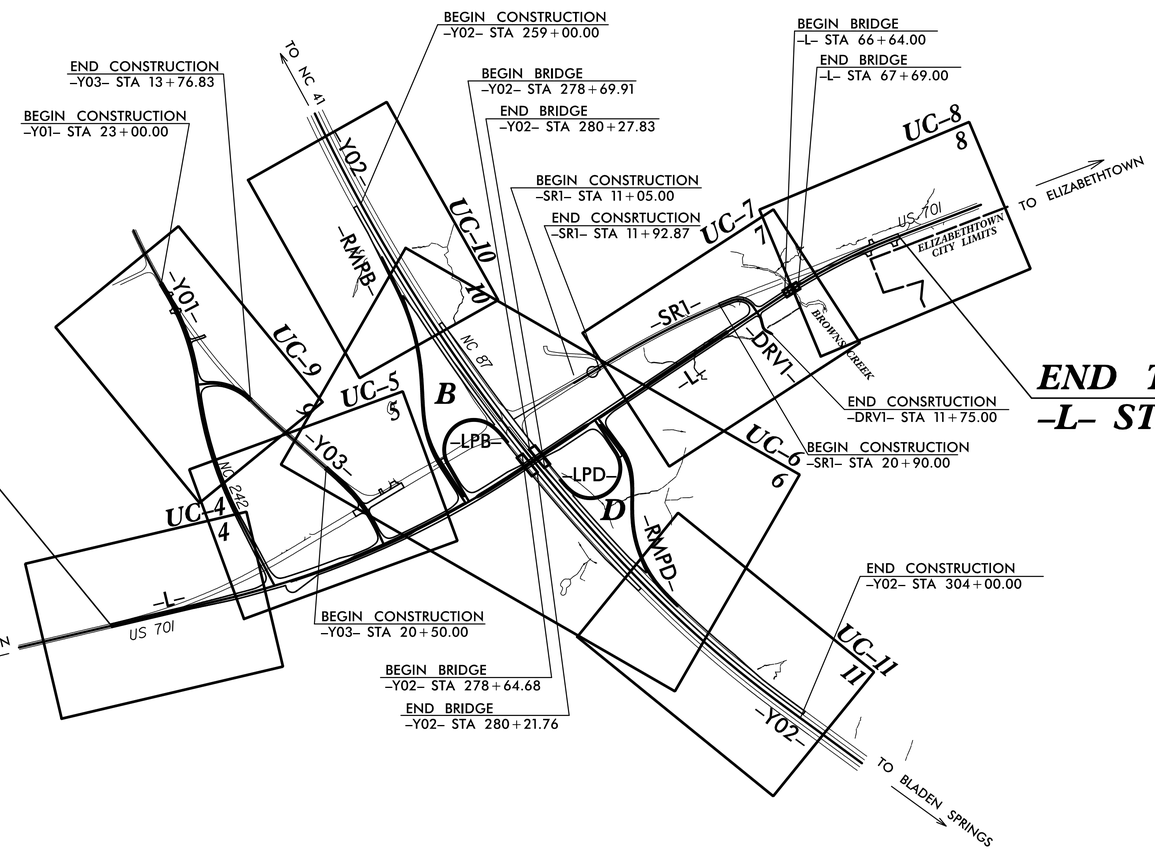

END TIP PROJECT R-4903
-L- STA 75+10.00

BEGIN TIP PROJECT R-4903
-L- STA 16+60.00

TGS ENGINEERS
804-C N. LAFAYETTE ST
SHELBY, NC 28150
PH (704) 476-0003
CORP. LICENSE NO.: C-0275

GRAPHIC SCALES

50 25 0 50 100
PLANS

50 25 0 50 100
PROFILE (HORIZONTAL)

10 5 0 10 20
PROFILE (VERTICAL)

INDEX OF SHEETS

SHEET NO.	DESCRIPTION
UC-1	TITLE SHEET
UC-2	UTILITY SYMBOLOGY
UC-3	NOTES
UC-3A THRU UC-3D	DETAILS
UC-4 THRU UC-11	UTILITY CONSTRUCTION SHEETS
UC-12 THUR UC-15	PROFILE SHEETS

WATER AND SEWER OWNERS ON PROJECT

(1) WATER: BLADEN COUNTY
(2) WATER: TOWN OF ELIZABETHTOWN
(3) SANITARY SEWER: TOWN OF ELIZABETHTOWN

SEAL

NORTH CAROLINA PROFESSIONAL SEAL 30499 ENGINEER BOBBY C HOUSER

DocuSigned by: Chad Houser
08F42BF83564434...
9/26/2014

STATE OF NORTH CAROLINA DEPARTMENT OF TRANSPORTATION

PREPARED IN THE OFFICE OF:
DIVISION OF HIGHWAYS
UTILITIES UNIT
UTILITIES ENGINEERING

1555 MAIL SERVICES CENTER
RALEIGH NC 27699-1555
PHONE (919) 707-6690
FAX (919) 250-4151

Roger Worthington, P.E. — UTILITIES SECTION ENGINEER
Ronald Wilkins, P.E. — UTILITIES SQUAD LEADER PROJECT ENGINEER
Michael Bright — UTILITIES PROJECT DESIGNER

9/2/2014
C:\Dropbox\projects\R-4903\Utilities\R4903_ut_tsh_UC01_psh.dgn
10:57:49 AM